



KY 1819 (Watterson Trail) Section 2 Item No. 5-00373.00




01/15/26

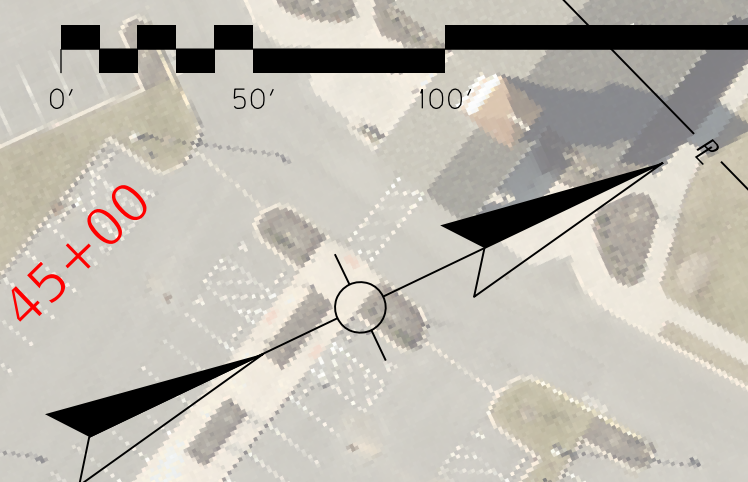

Southwest Christian Church of
Jefferson Co., Kentucky, Inc.
Prev. Owner
Noble Lillard
Lillie Lillard (Wife)

 


KY 1819 (Watterson Trail) - Typical Section

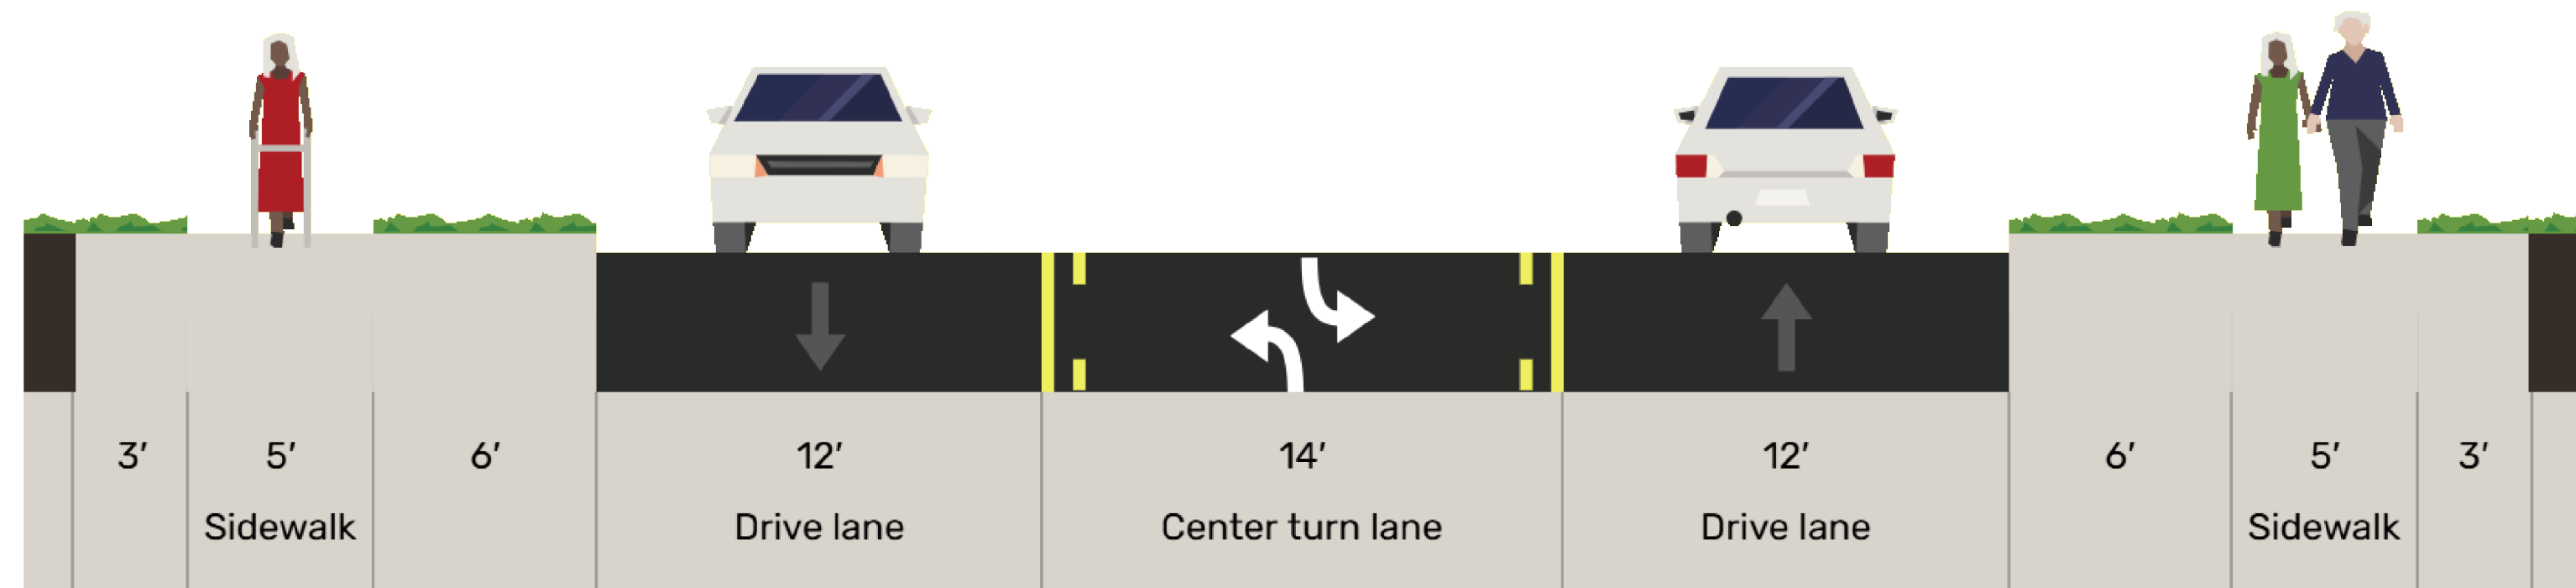

PROJECT
WEBSITE

KY 1819 (Watterson Trail) - Typical Section

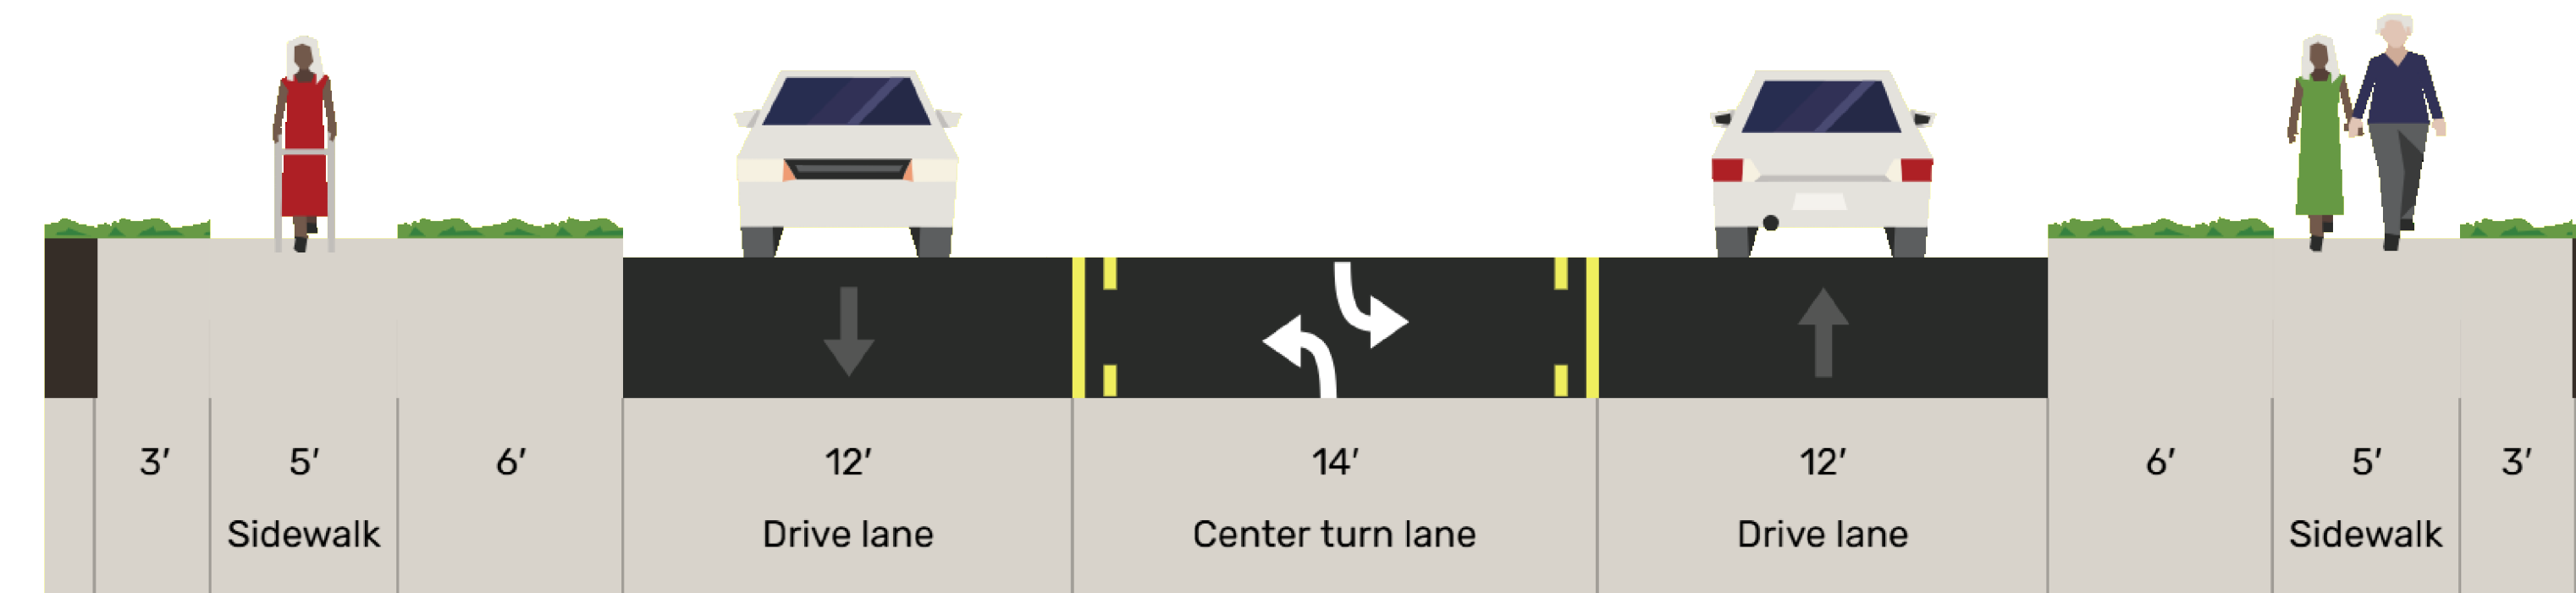

PROJECT
WEBSITE