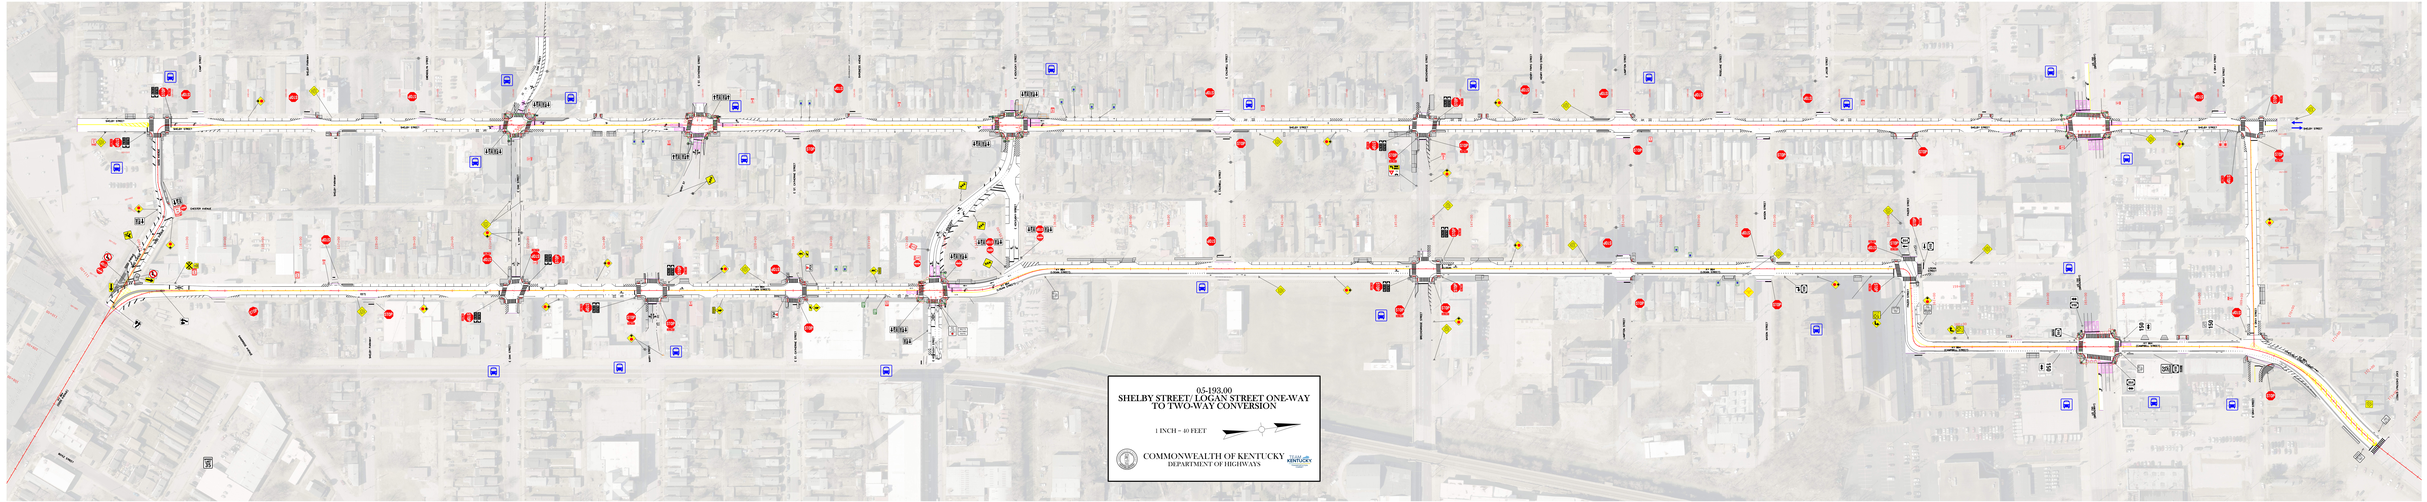
05-193.00
SHELBY STREET/ LOGAN STREET ONE-WAY
TO TWOWAY CONVERSION
1 INCH = 40 FEET
COMMONWEALTH OF KENTUCKY
DEPARTMENT OF HIGHWAYS