ITEM #5–8908.00
KY 155 (TAYLORSVILLE ROAD)
PREFERRED ALTERNATIVE

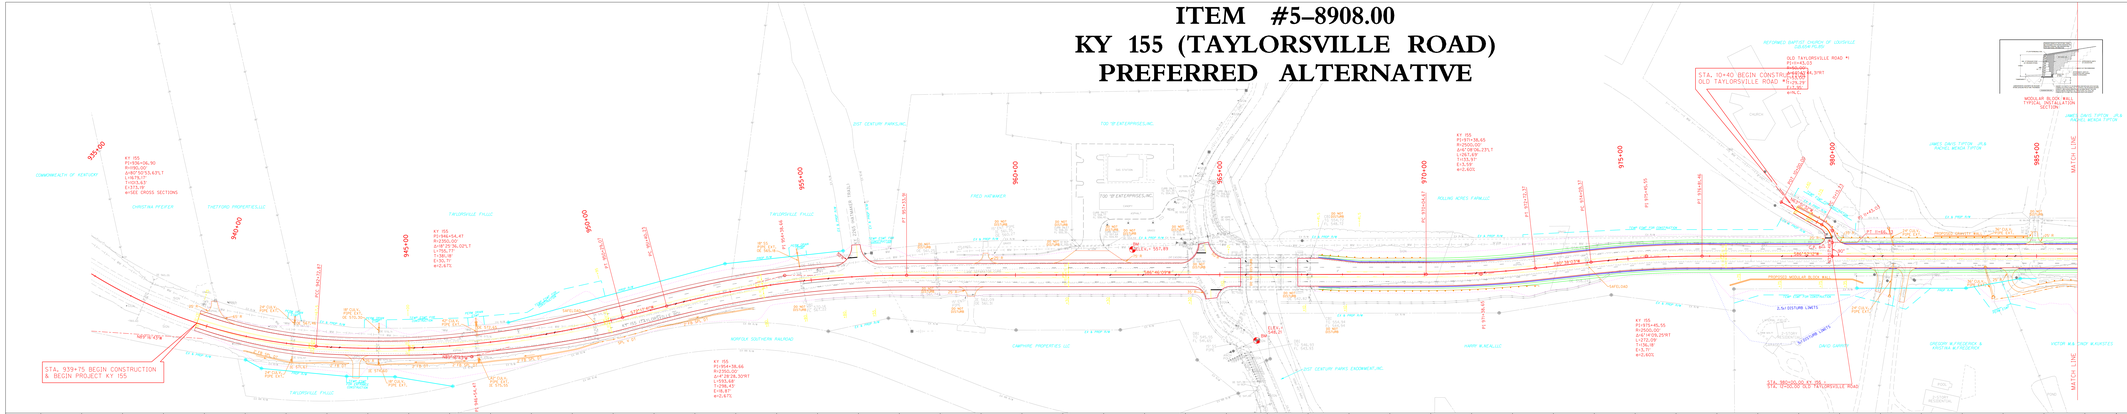

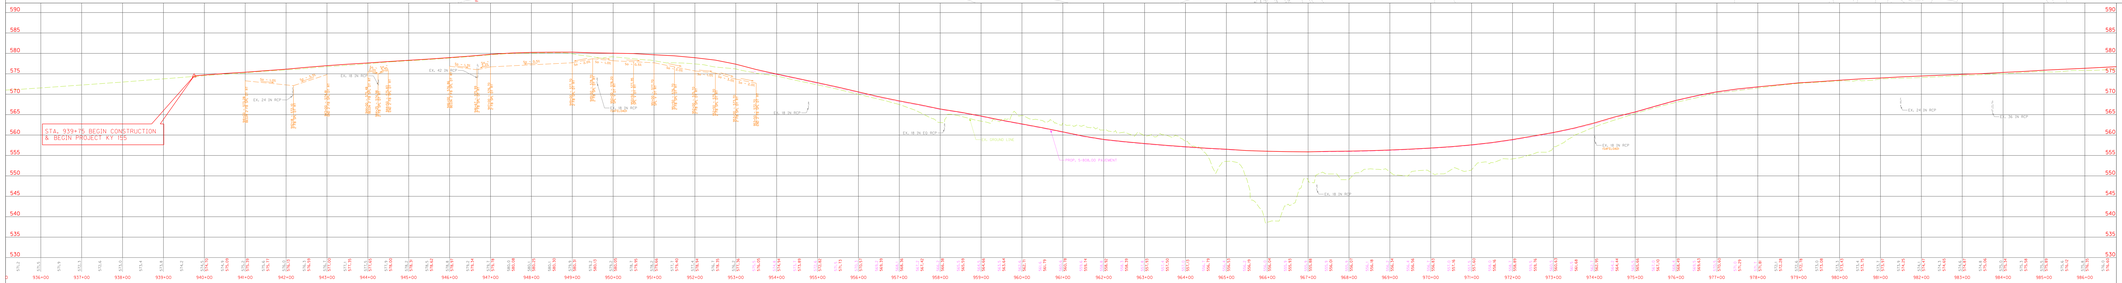

KY 155 (TAYLORSVILLE ROAD)

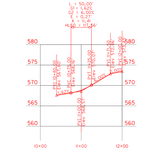

OLD TAYLORSVILLE ROAD #1
APPROACH 980+00 LT

KENTUCKY TRANSPORTATION CABINET

AECOM

KY 155
ITEM NO. 5–8908.00
SCALE: 1" = 50'