
ALTERNATIVE 1 – SINGLE POINT URBAN INTERCHANGE

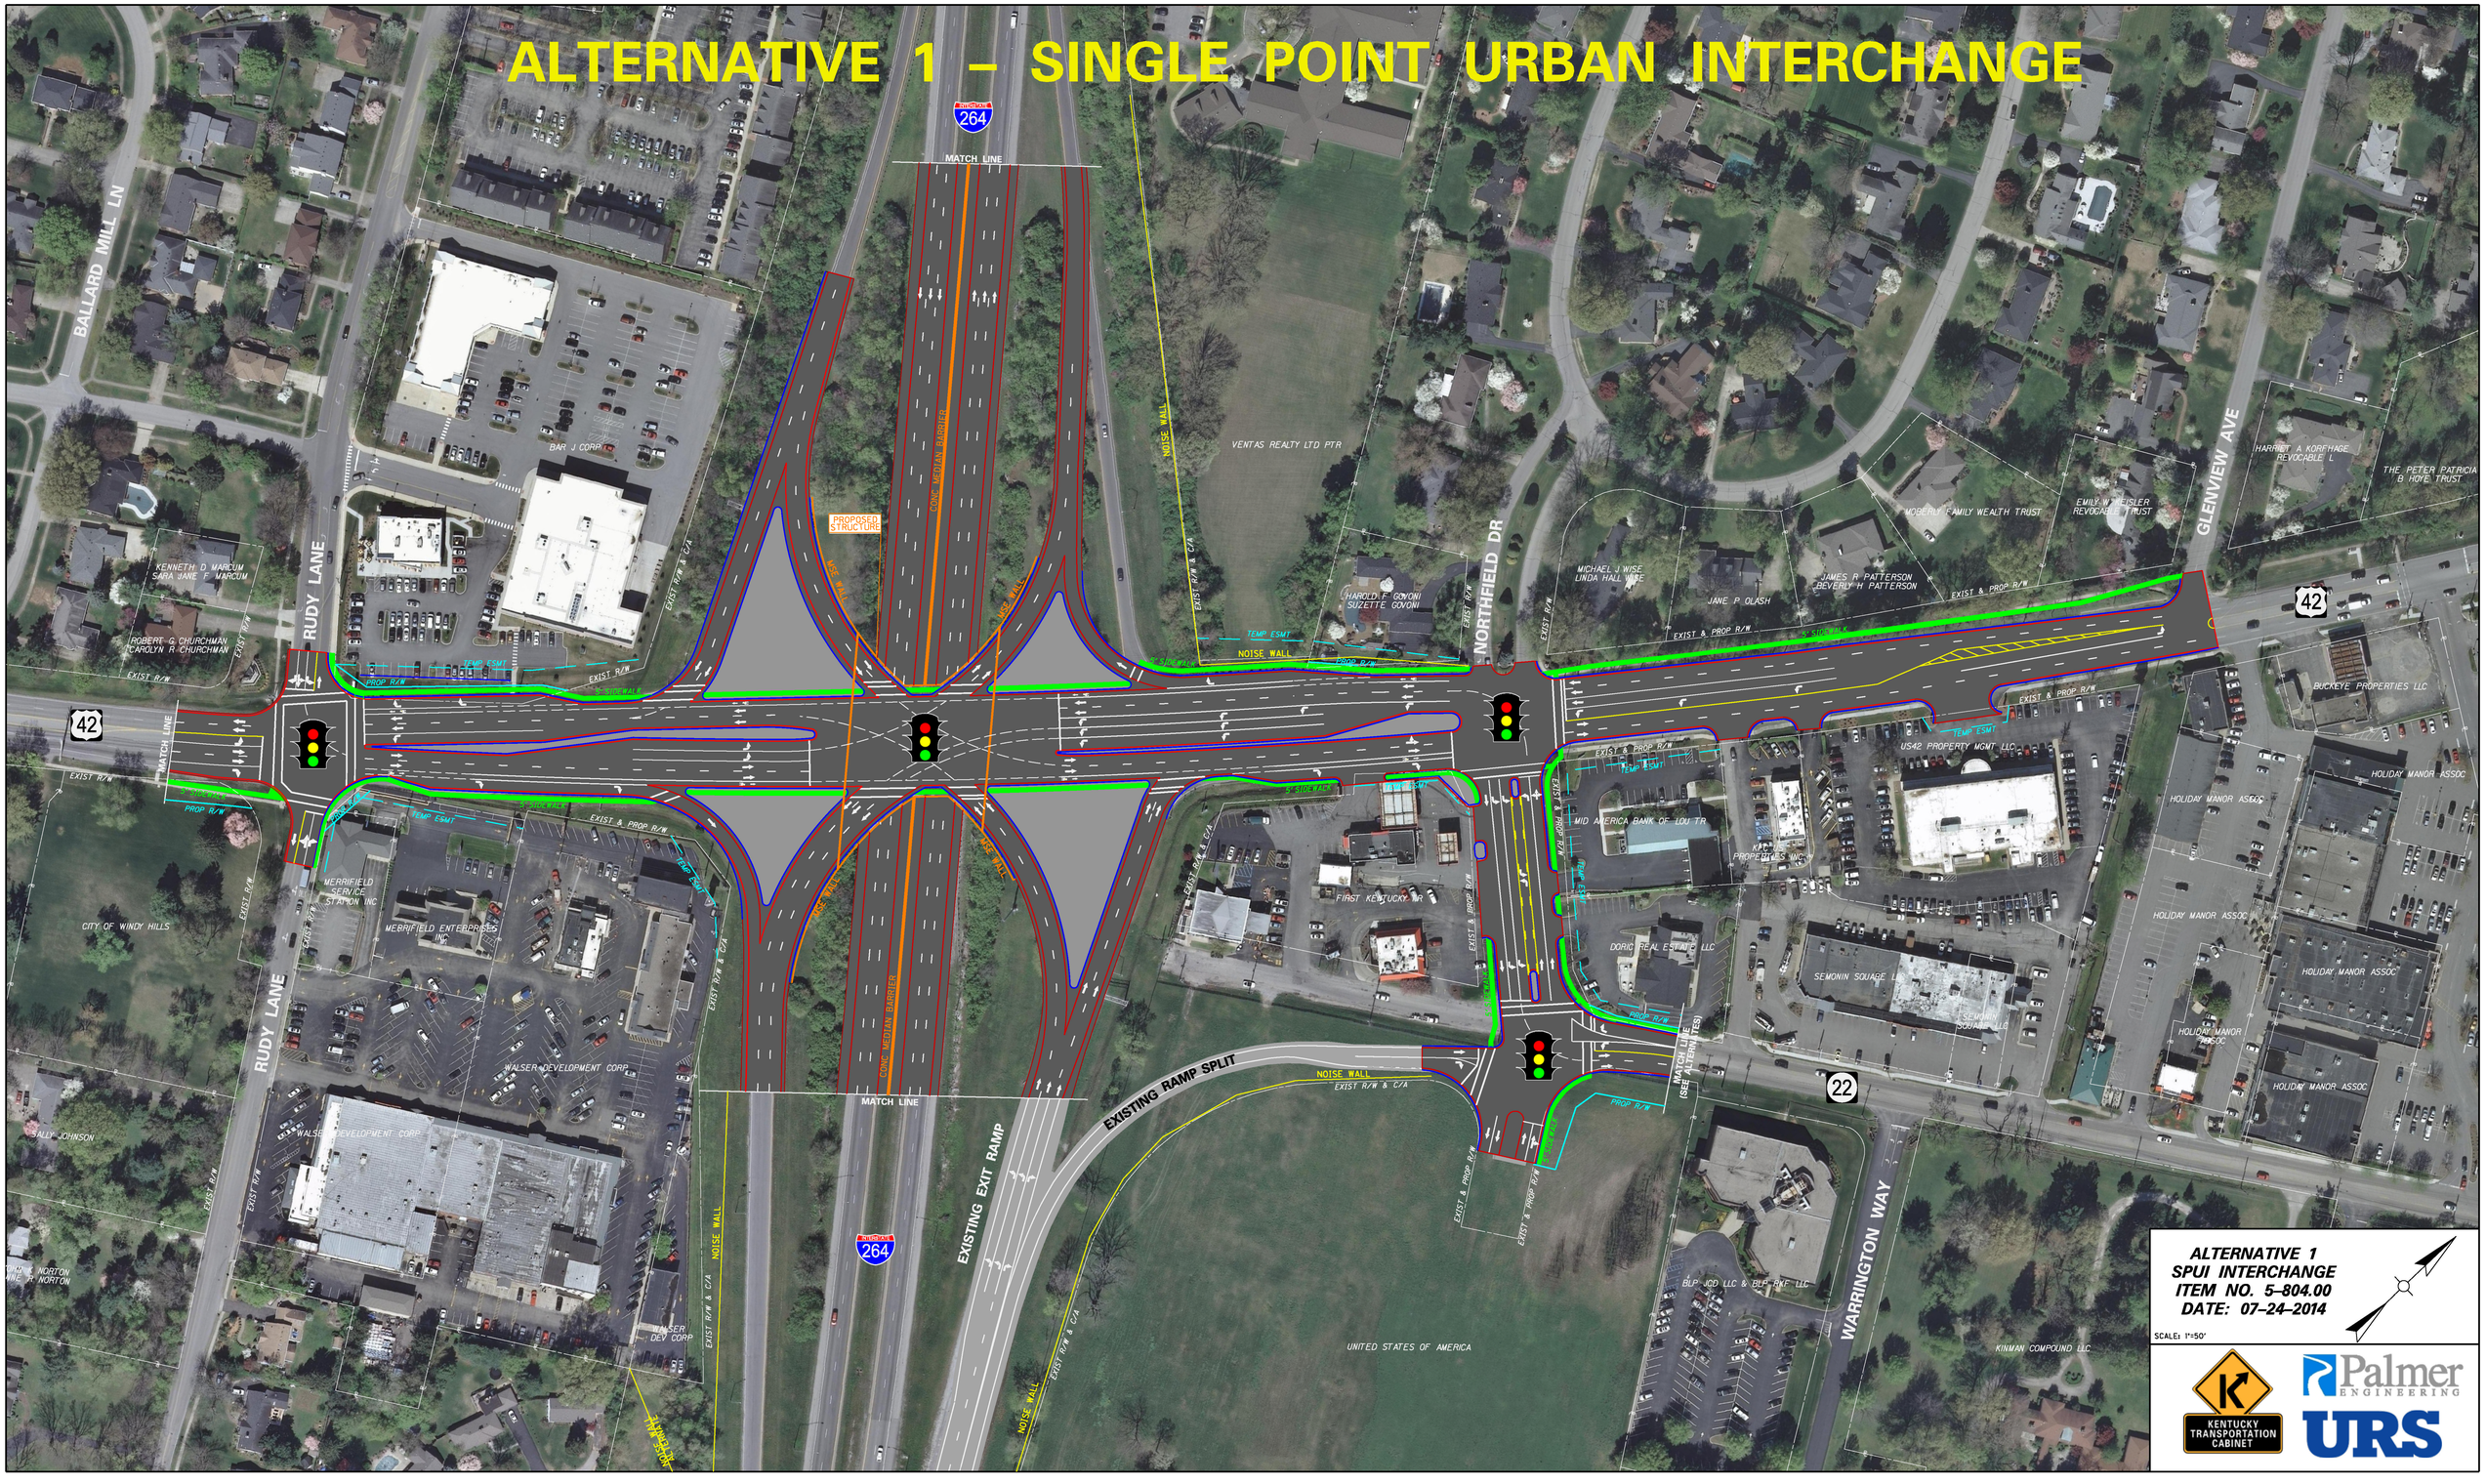

ALTERNATIVE 1
SPUI INTERCHANGE
ITEM NO. 5-804.00
DATE: 07-24-2014

SCALE: 1"=50'

KENTUCKY TRANSPORTATION CABINET

Palmer ENGINEERING

URS