I–265/I–64 INTERCHANGE RECONSTRUCTION (5–549.00) ALTERNATIVE 3

KENTUCKY TRANSPORTATION CABINET

PARSONS
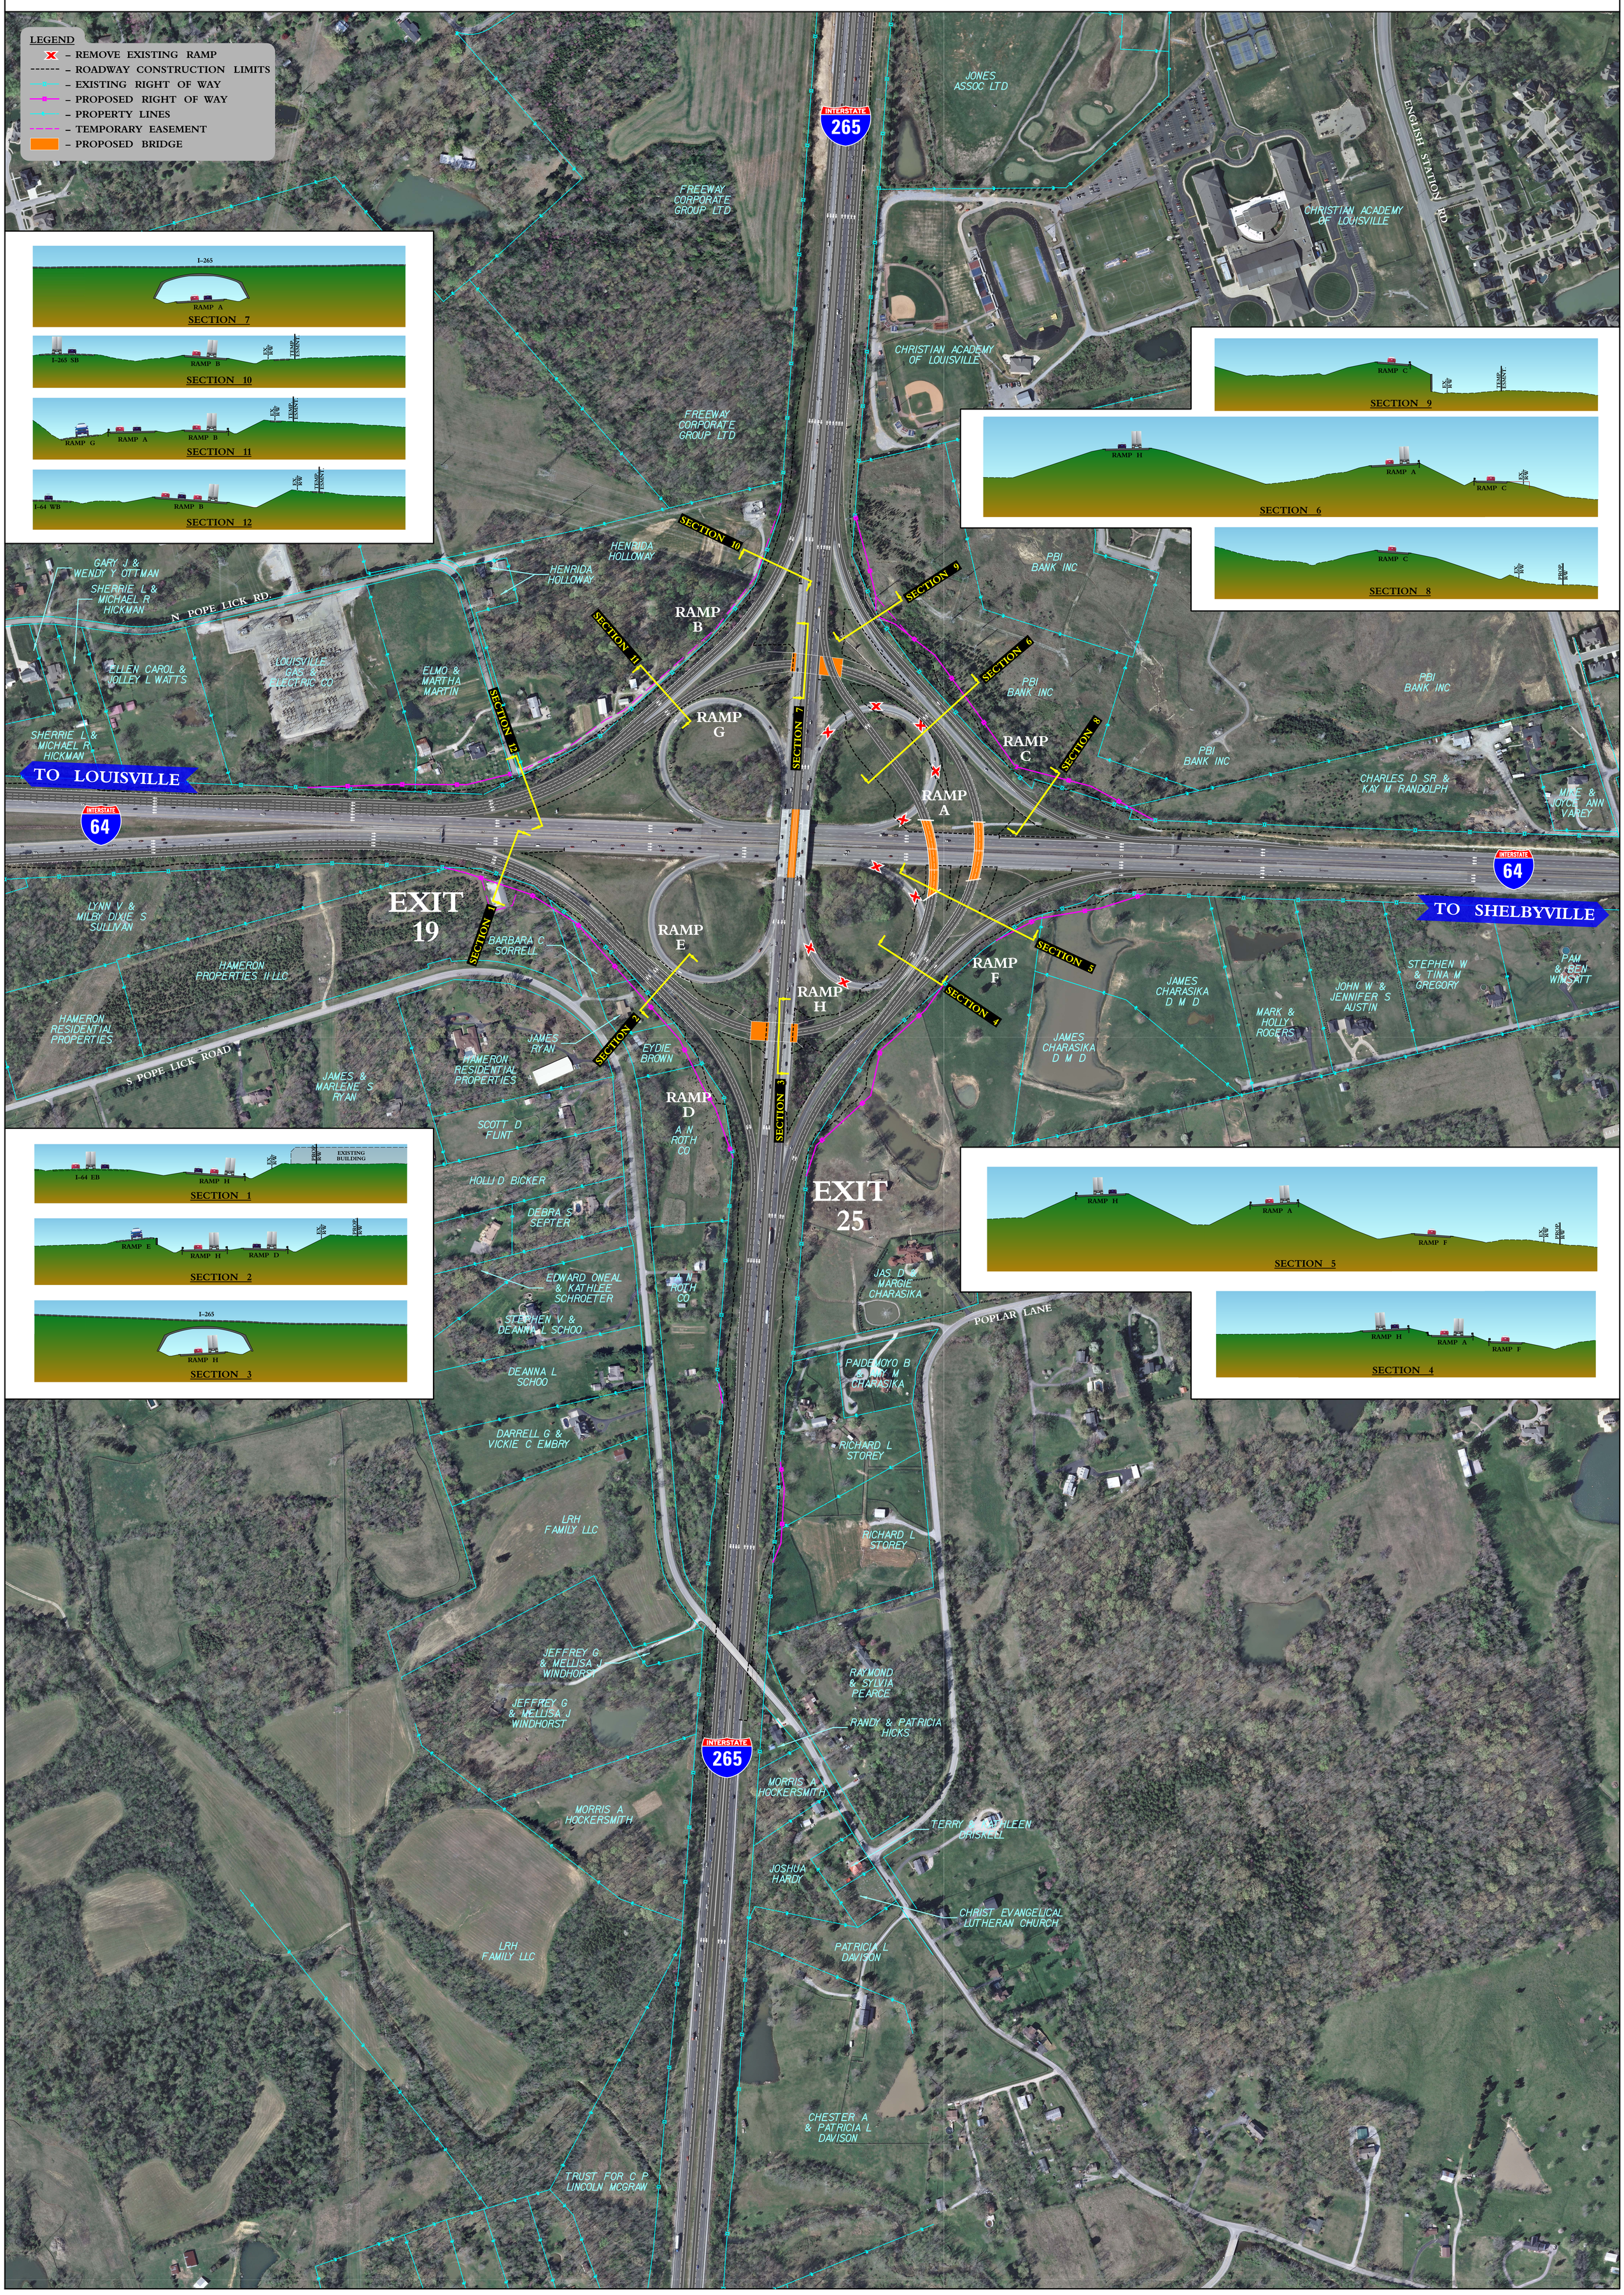
0′ 200′ 400′ 800′