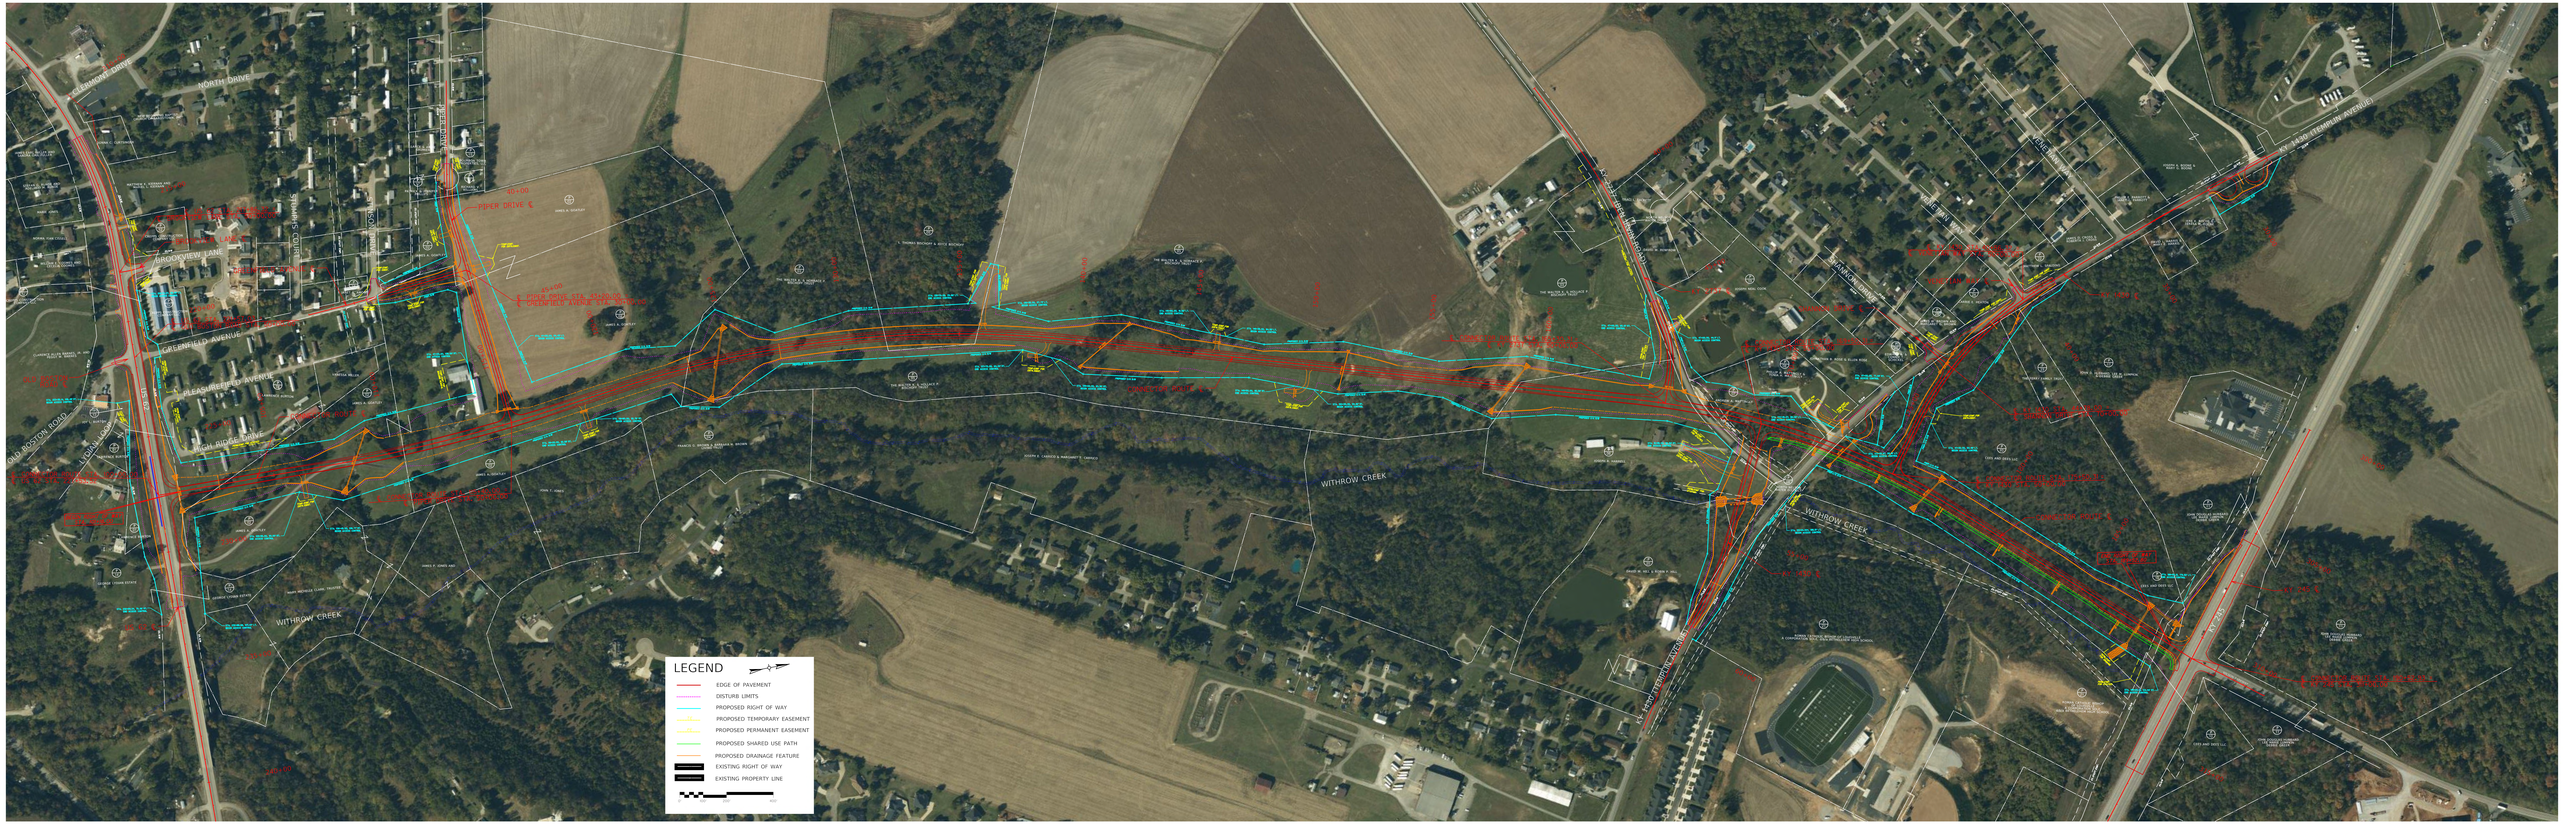
LEGEND
EDGE OF PAVEMENT
DISTURB LIMITS
PROPOSED RIGHT OF WAY
PROPOSED TEMPORARY EASEMENT
PROPOSED PERMANENT EASEMENT
PROPOSED SHARED USE PATH
PROPOSED DRAINAGE FEATURE
EXISTING RIGHT OF WAY
EXISTING PROPERTY LINE
NORTH DRIVE
PIPER DRIVE
BROOKVIEW LANE
GREENFIELD AVENUE
PLEASURELEY AVENUE
HIGH RIDGE DRIVE
OLD BOSTON ROAD
SYLVAN COURT
WITHROW CREEK
KY 1840 (FRANKLIN AVENUE)
KY 1840