
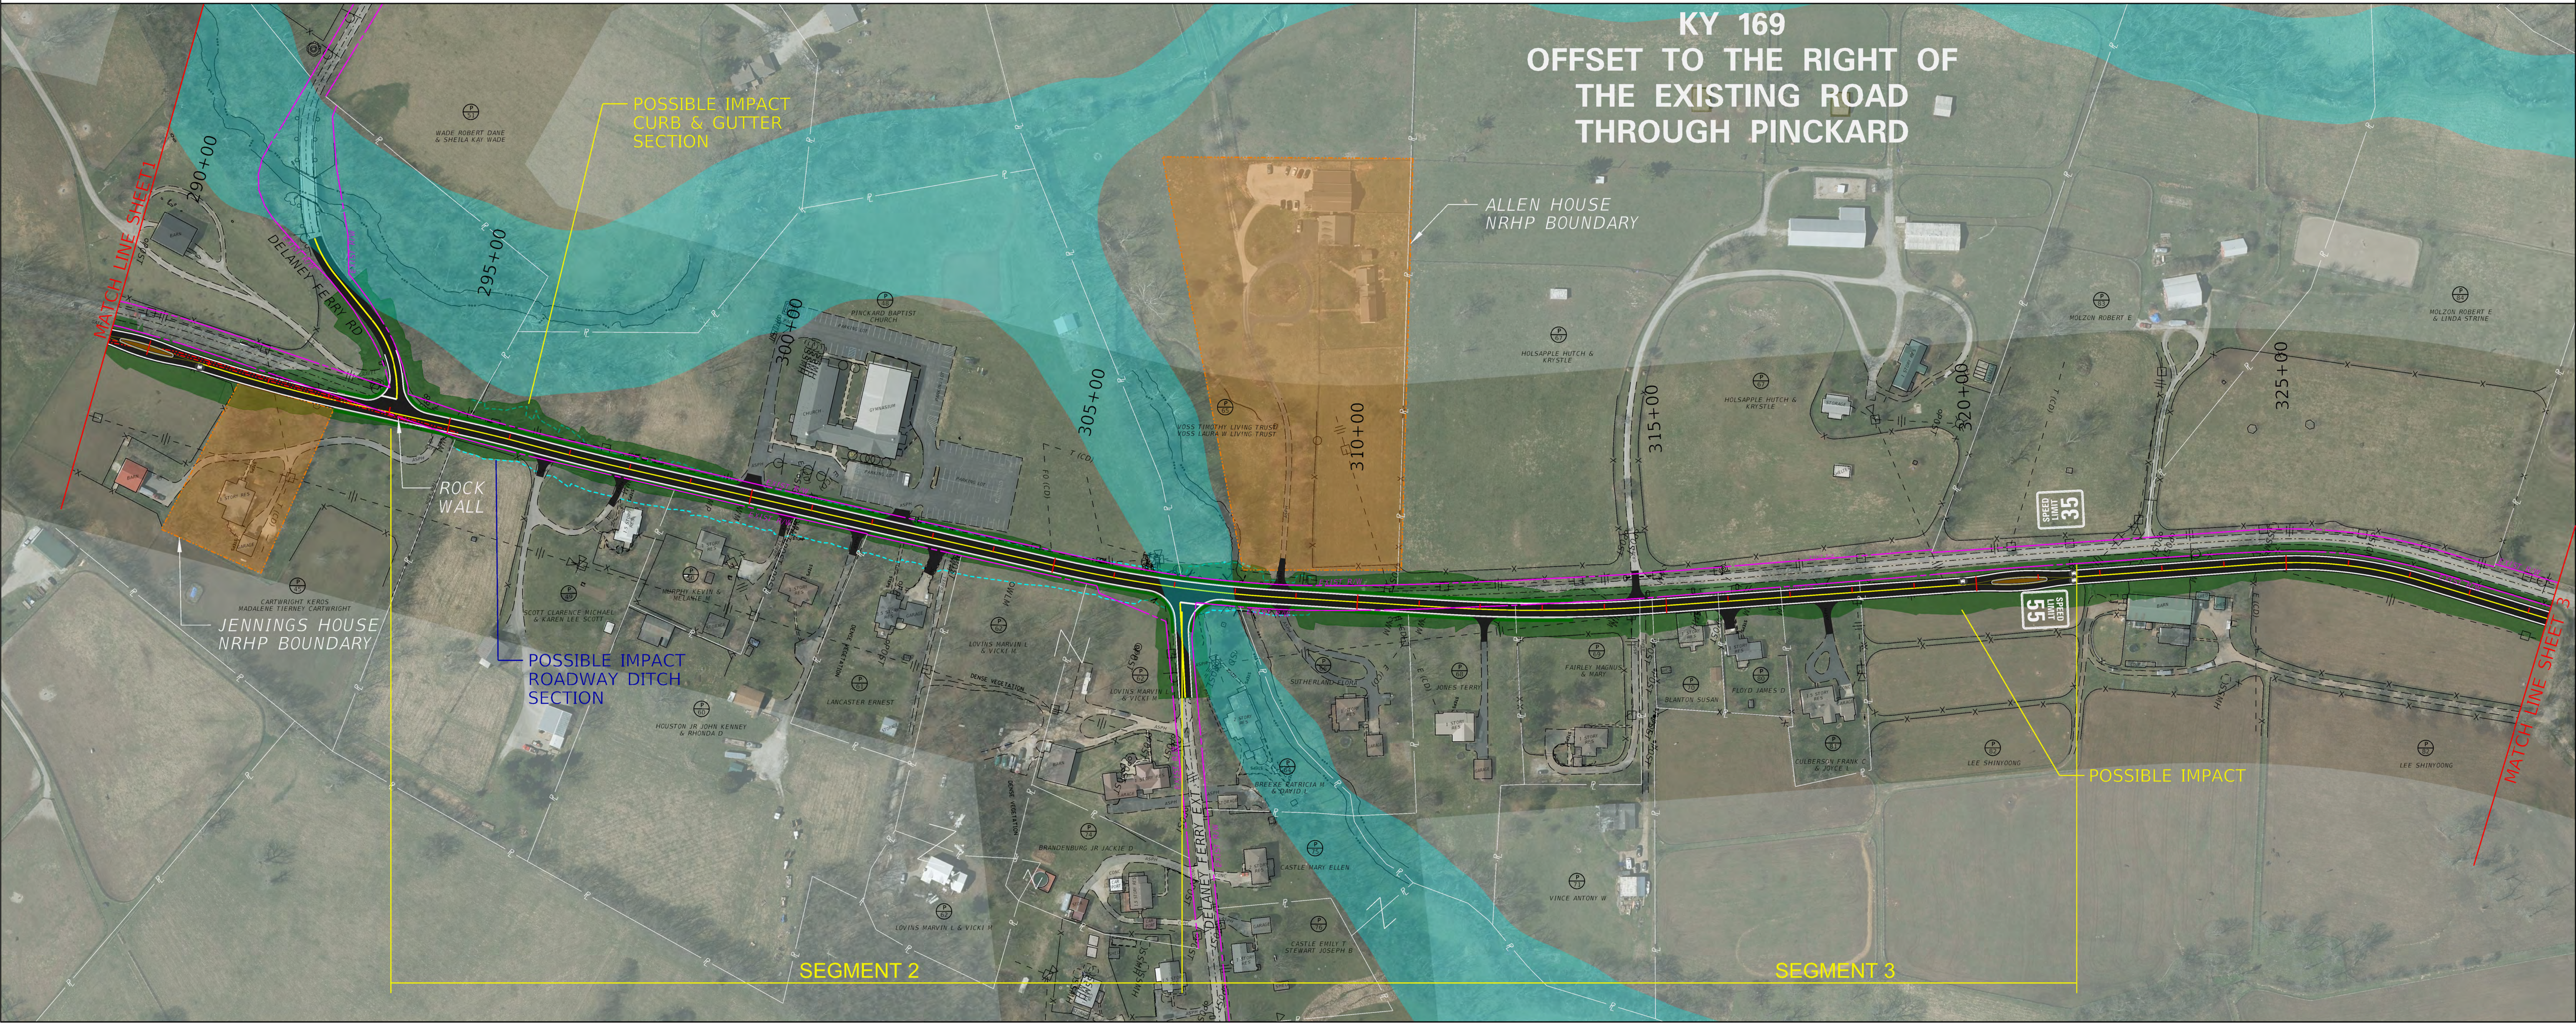



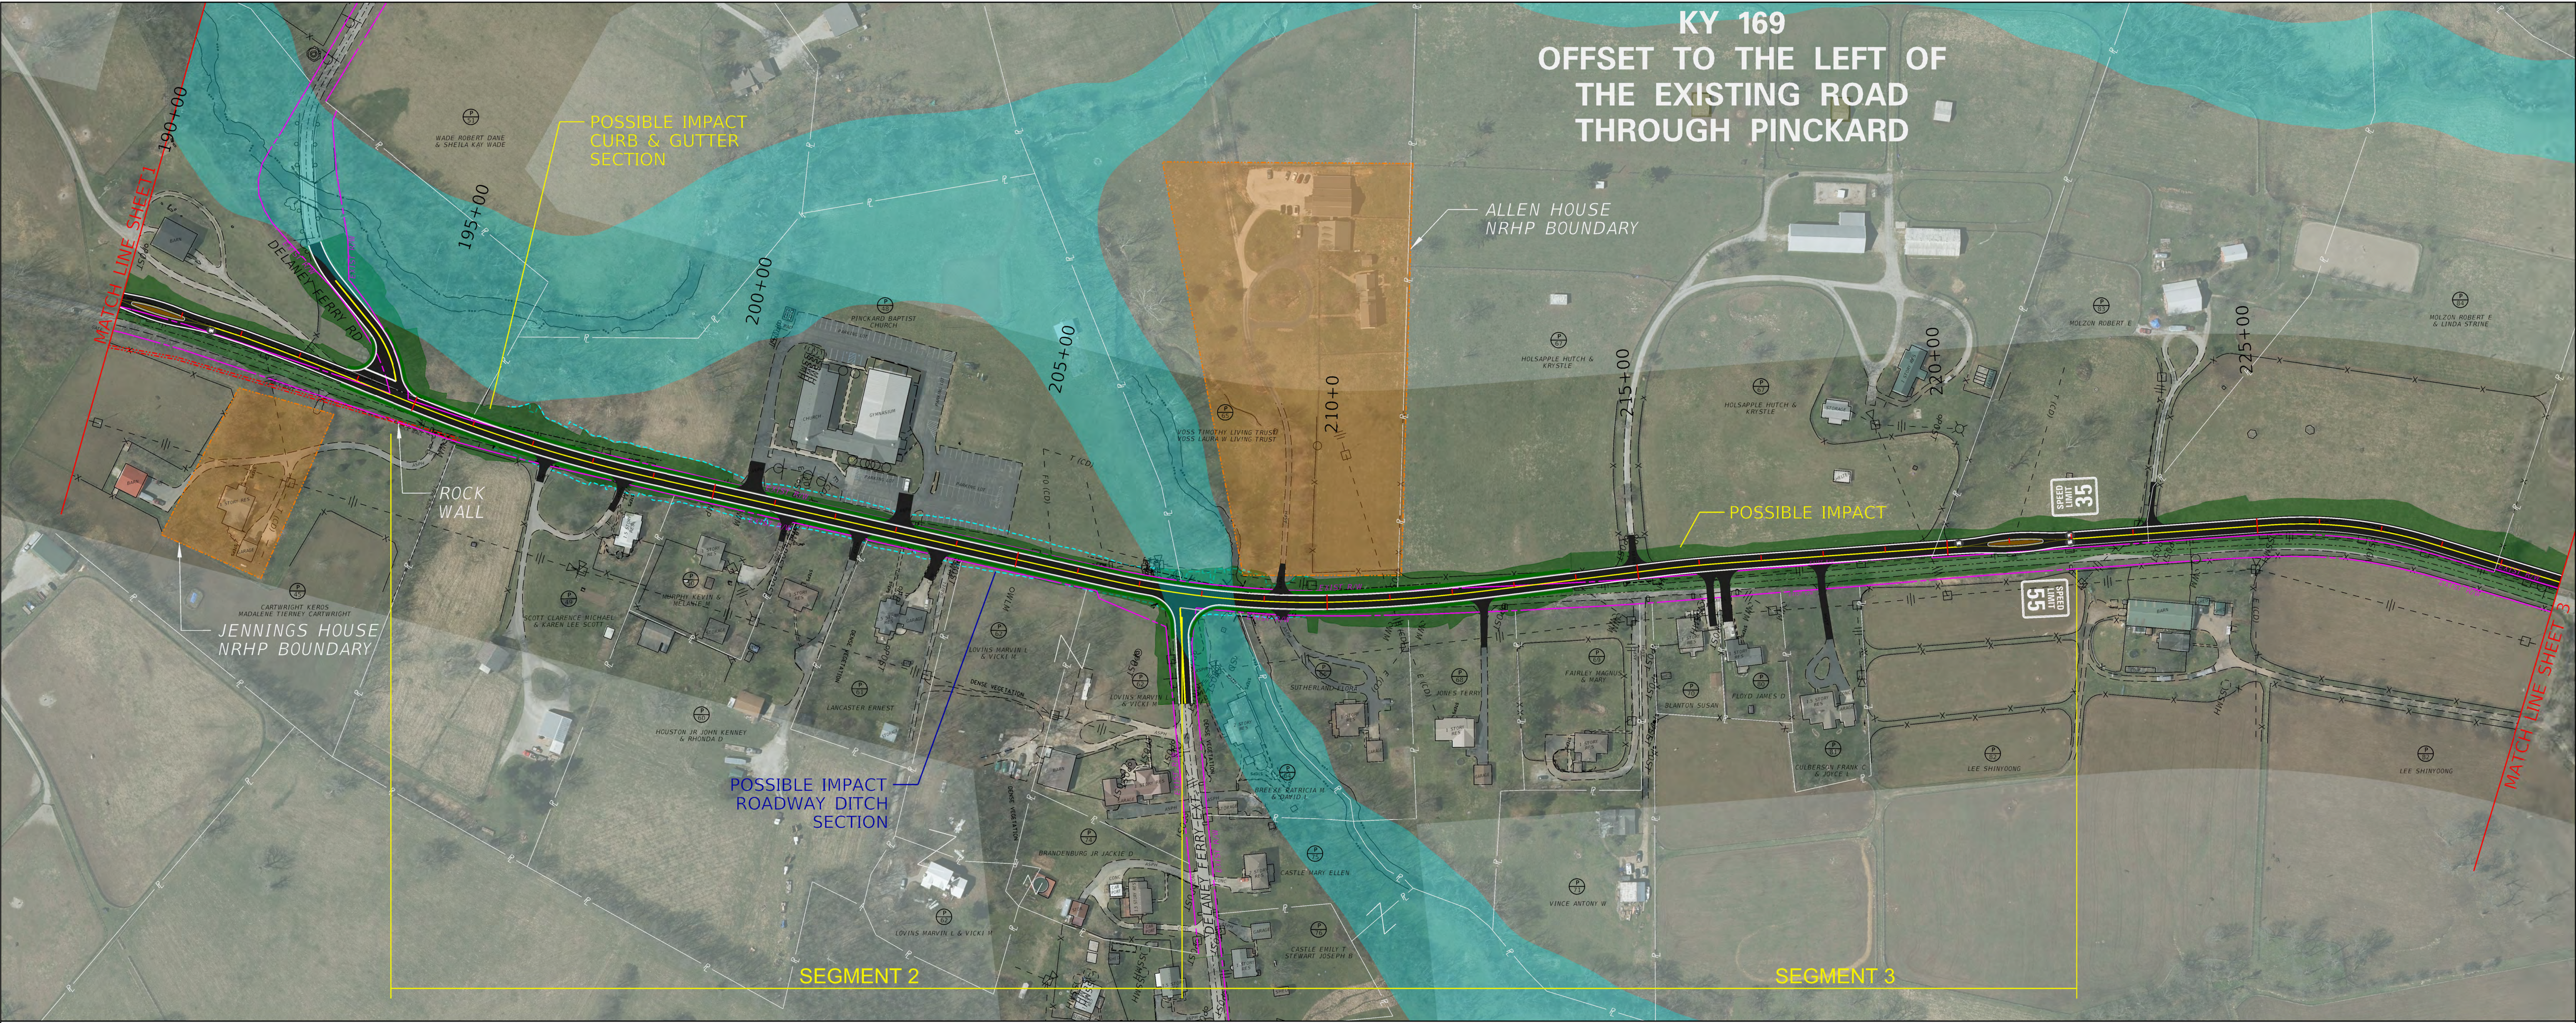


Project Information:

- KY 169
- PUBLIC MEETING NO. 2
- FEB 19, 2026
- ALIGNMENT BOARD 2 OF 3
- ITEM NO. 07-80108.00
- SCALE 1" = 100'

Logos:

- TEAM KENTUCKY TRANSPORTATION CABINET
- EA Partners, PLLC

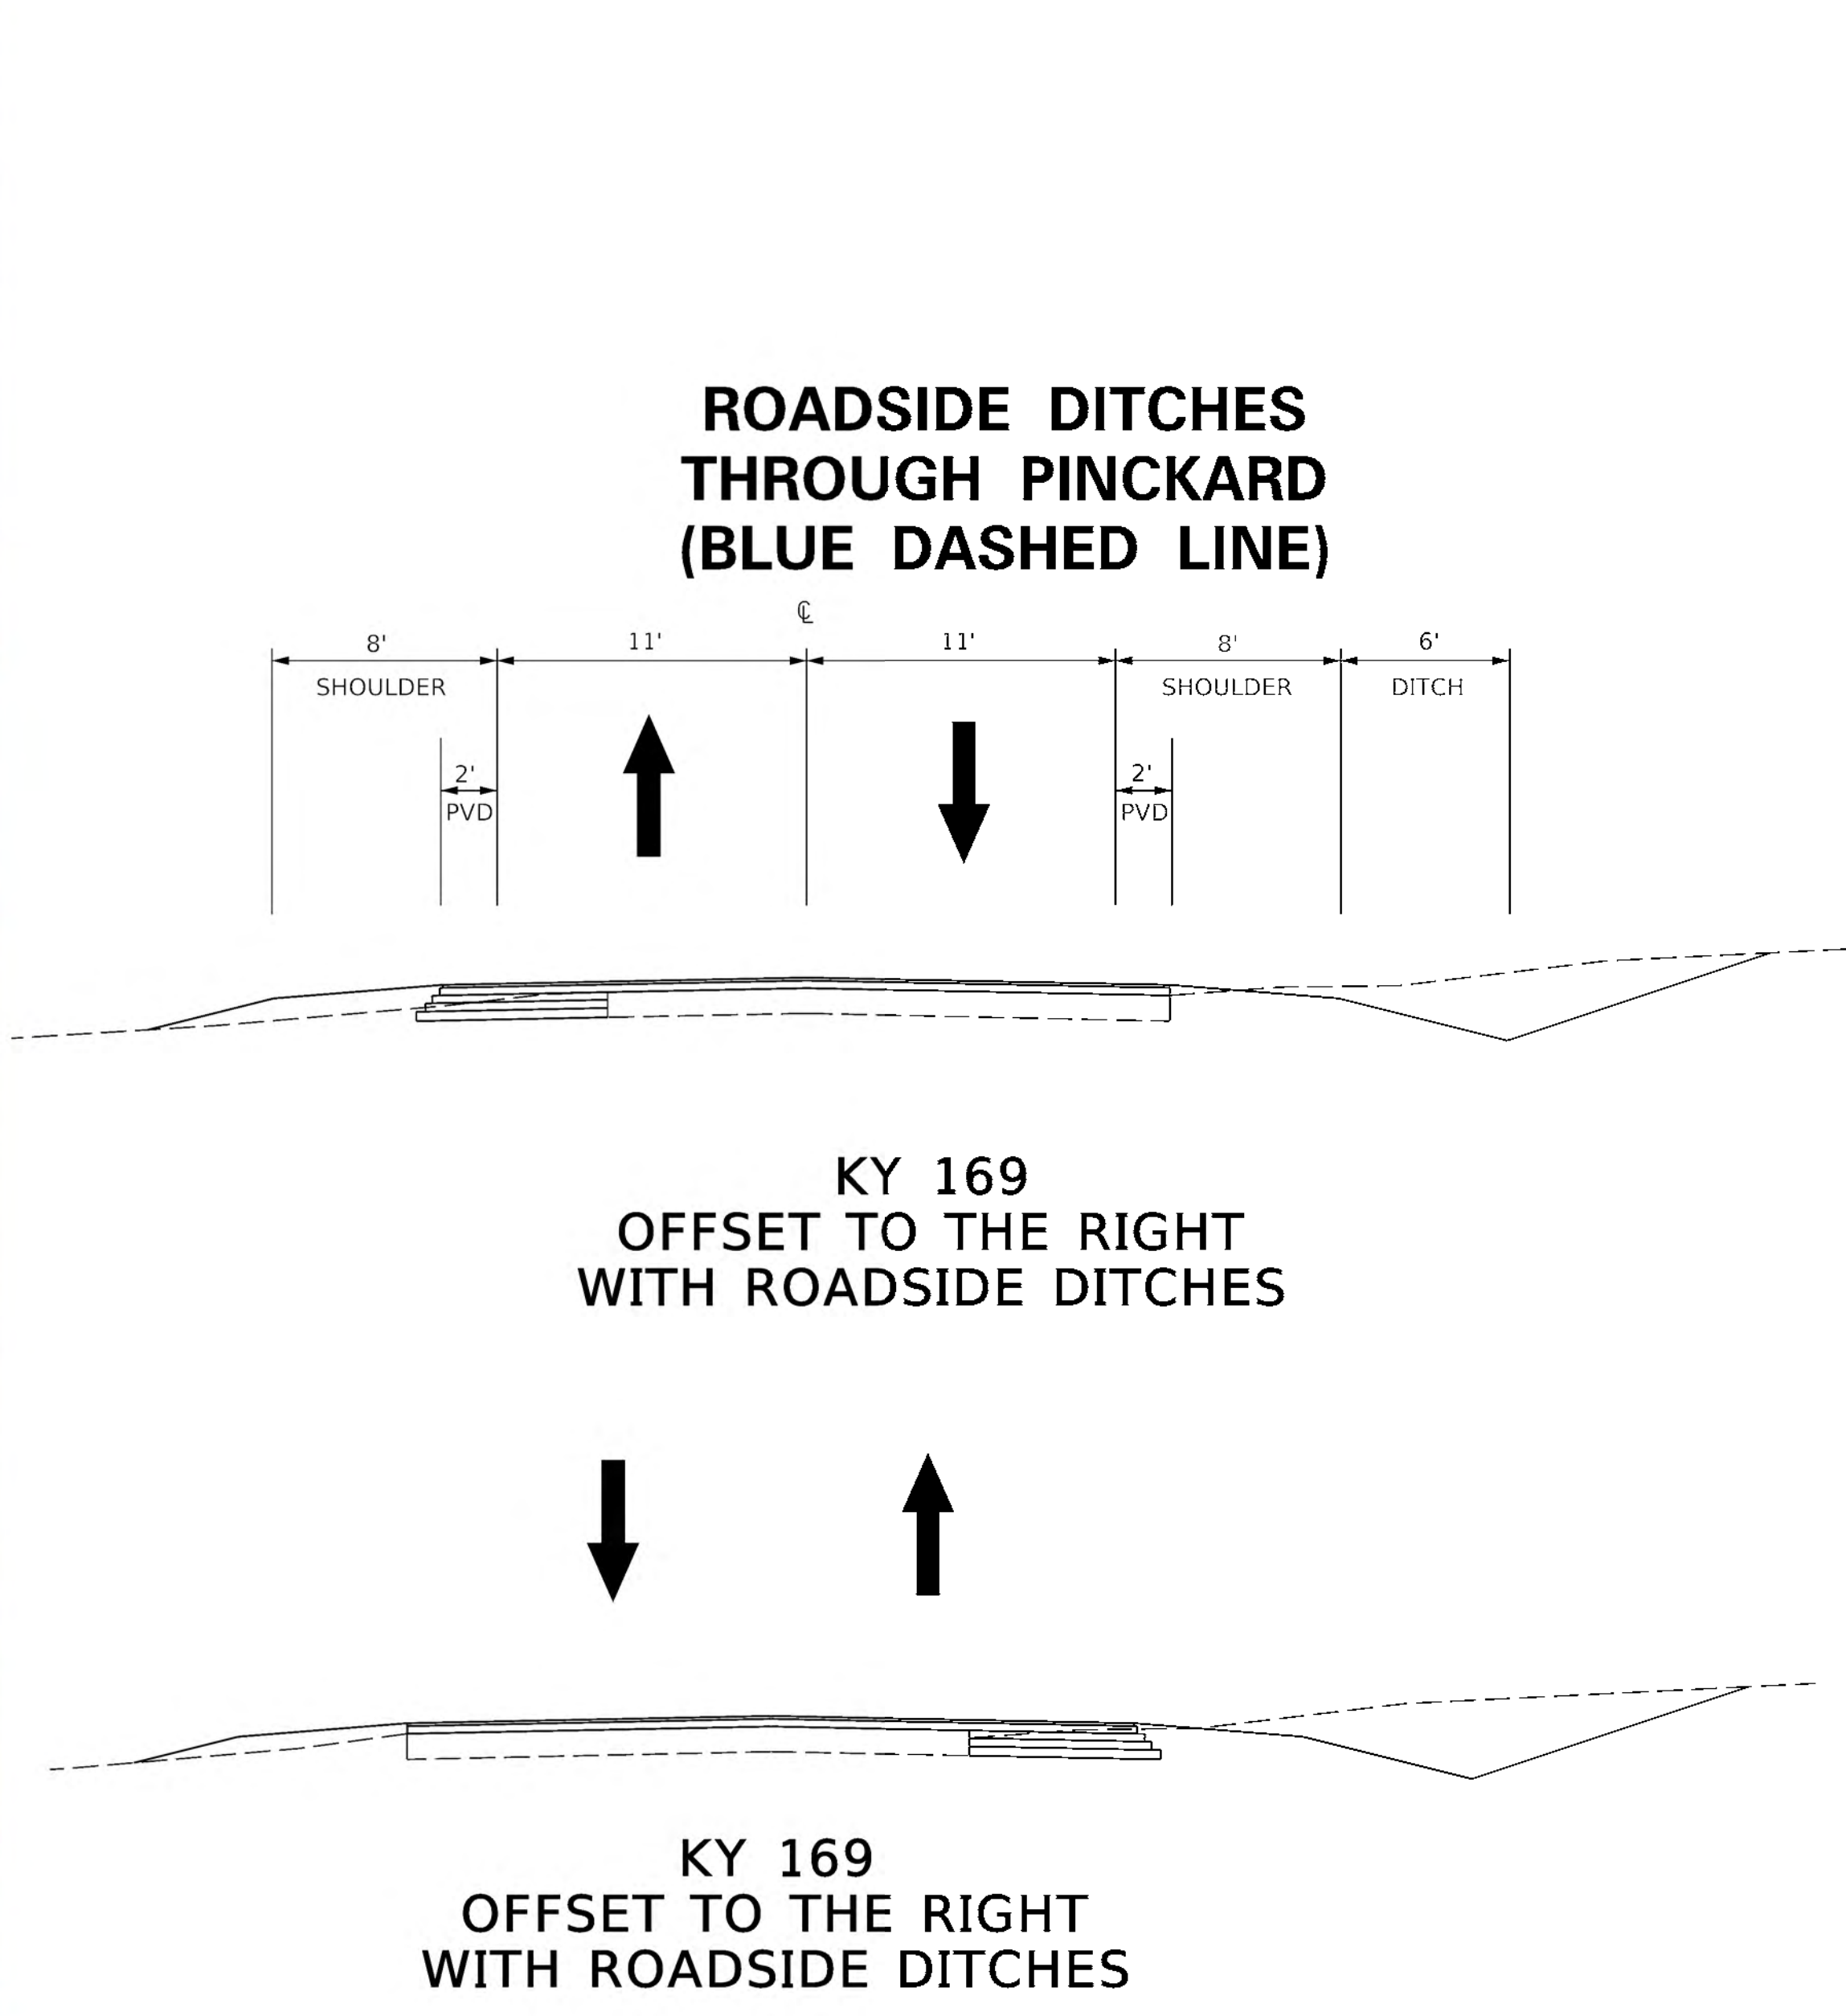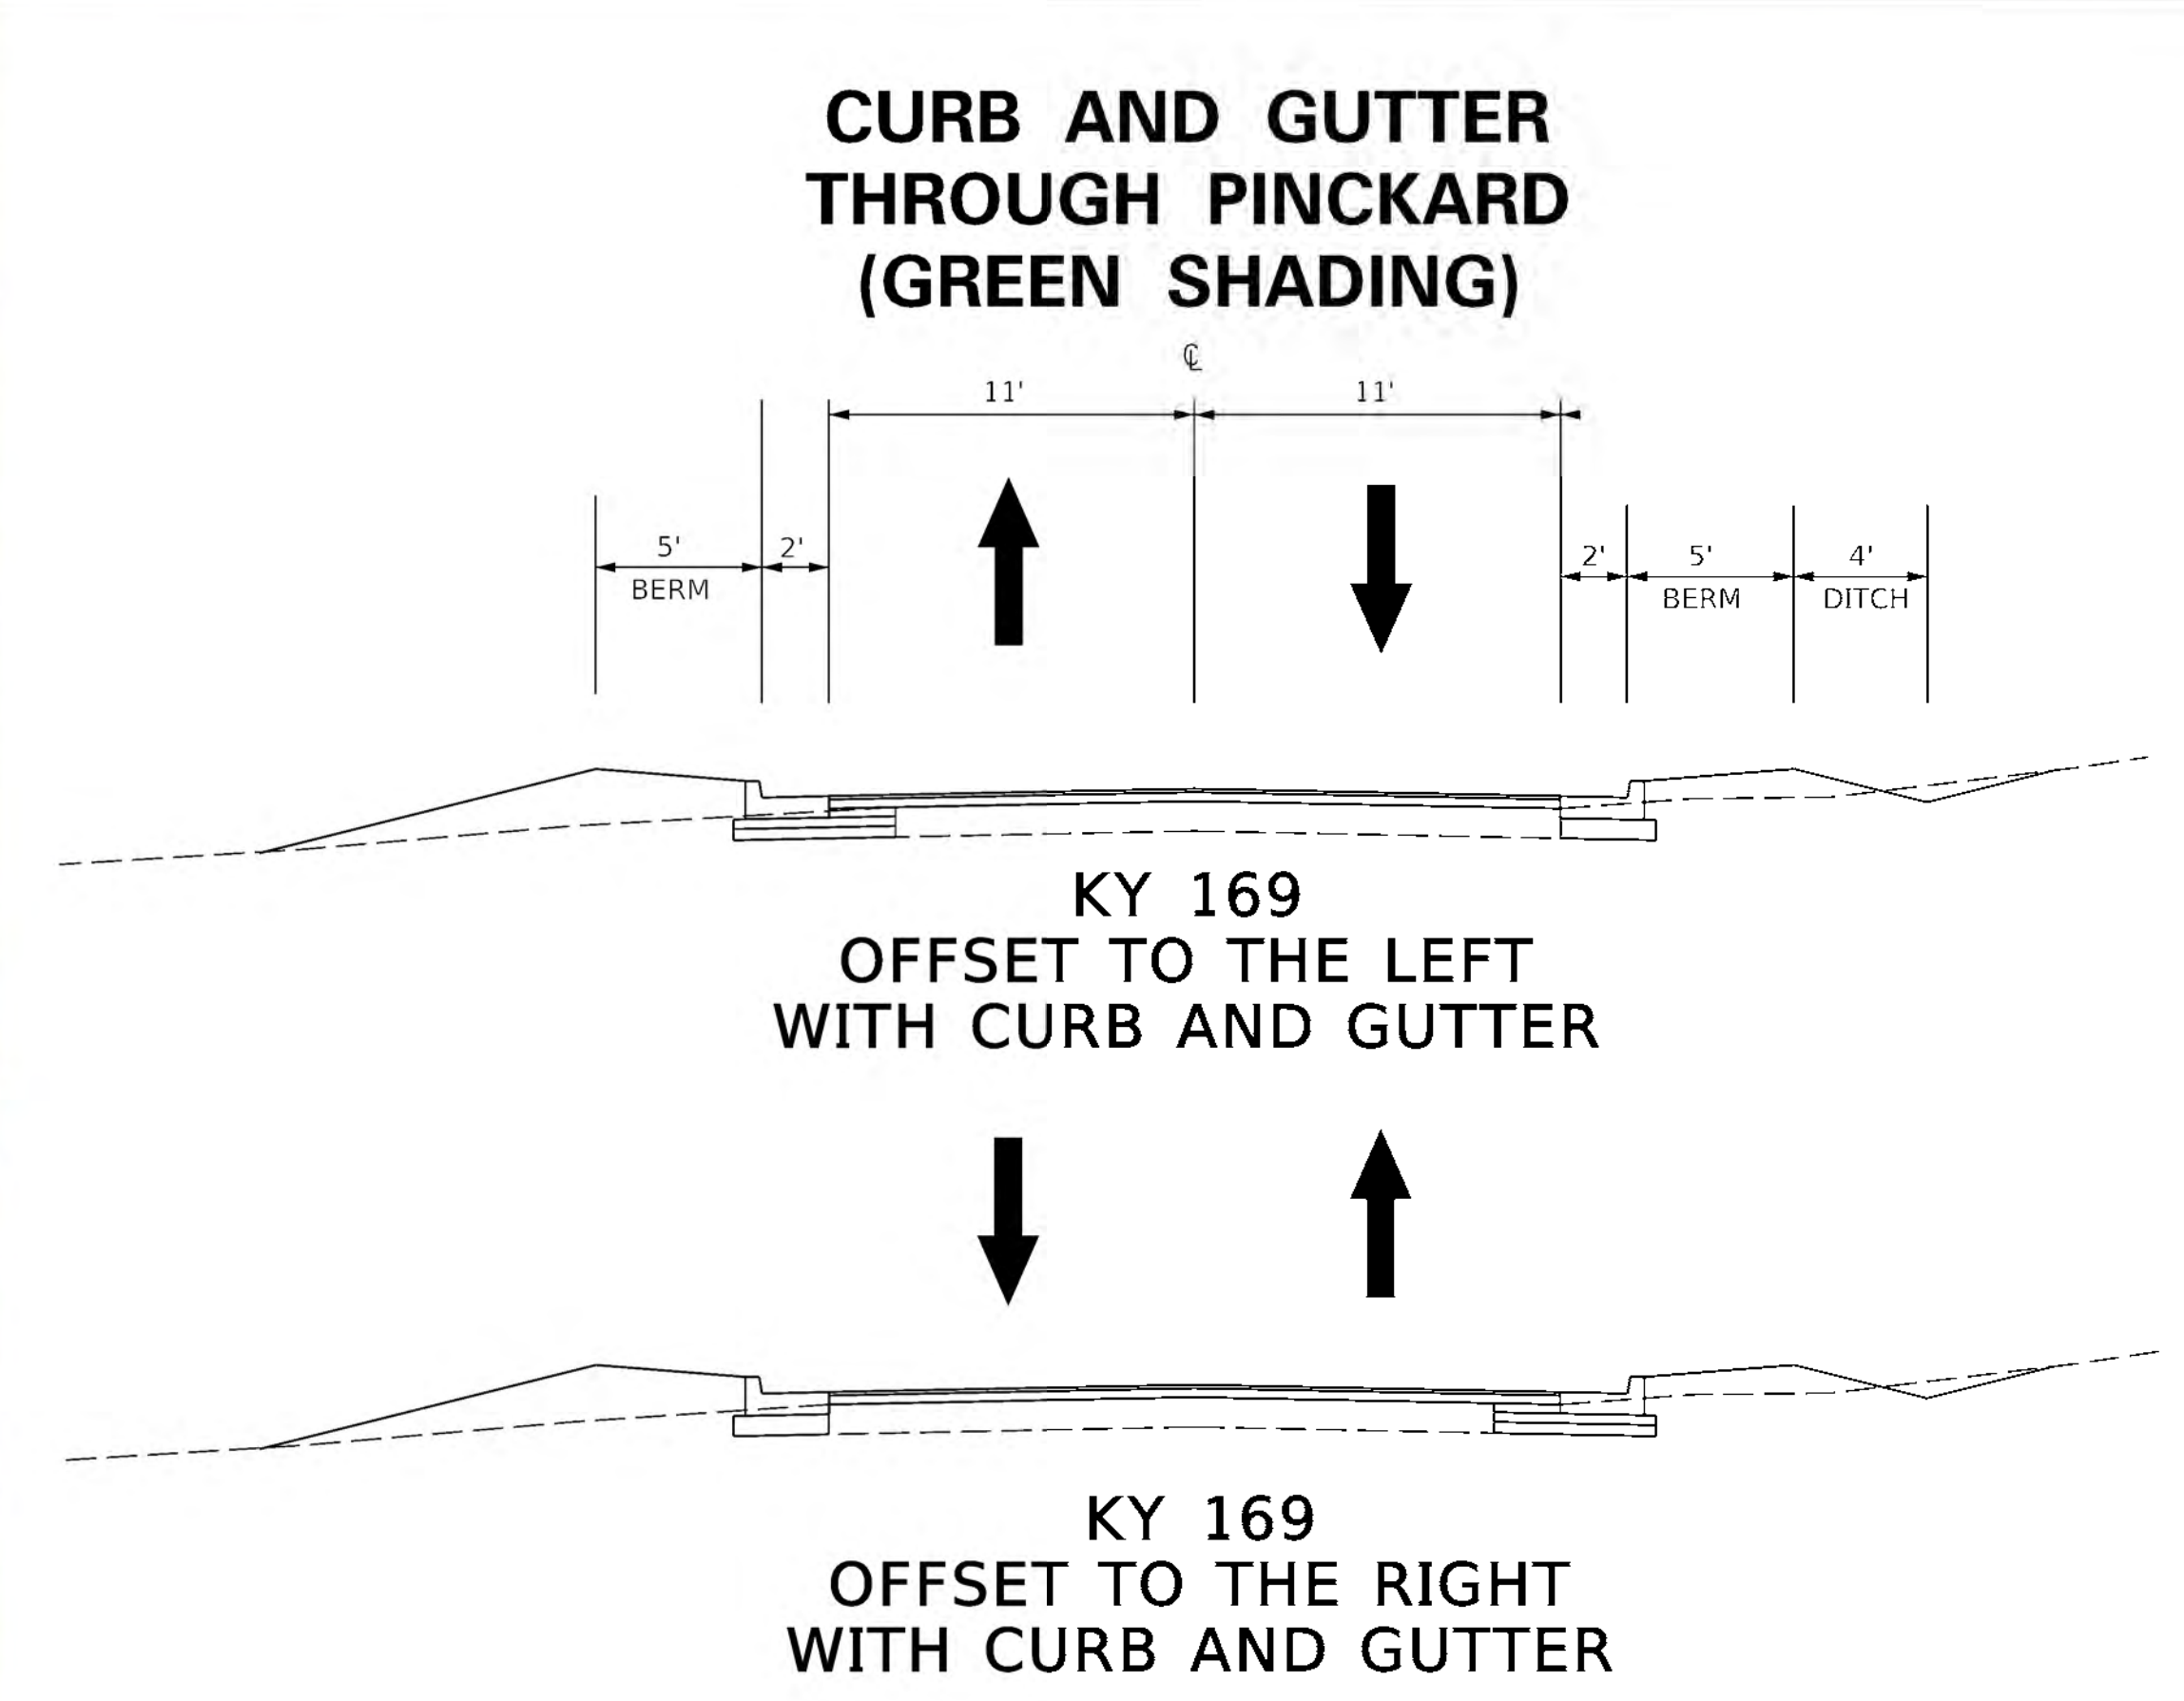

LEGEND

- PROPERTY LINE
- ROCK WALL
- EXISTING RIGHT OF WAY
- STREAM
- OVERHEAD UTILITIES
- EXISTING TELEPHONE CABLE
- UNDERGROUND UTILITY
- HISTORIC PROPERTY BOUNDARY
- FEMA 100 YR FLOOD AREA
- OFFSET ALIGNMENT & INDICATION OF POSSIBLE EXTENT OF CONSTRUCTION (PRELIMINARY)