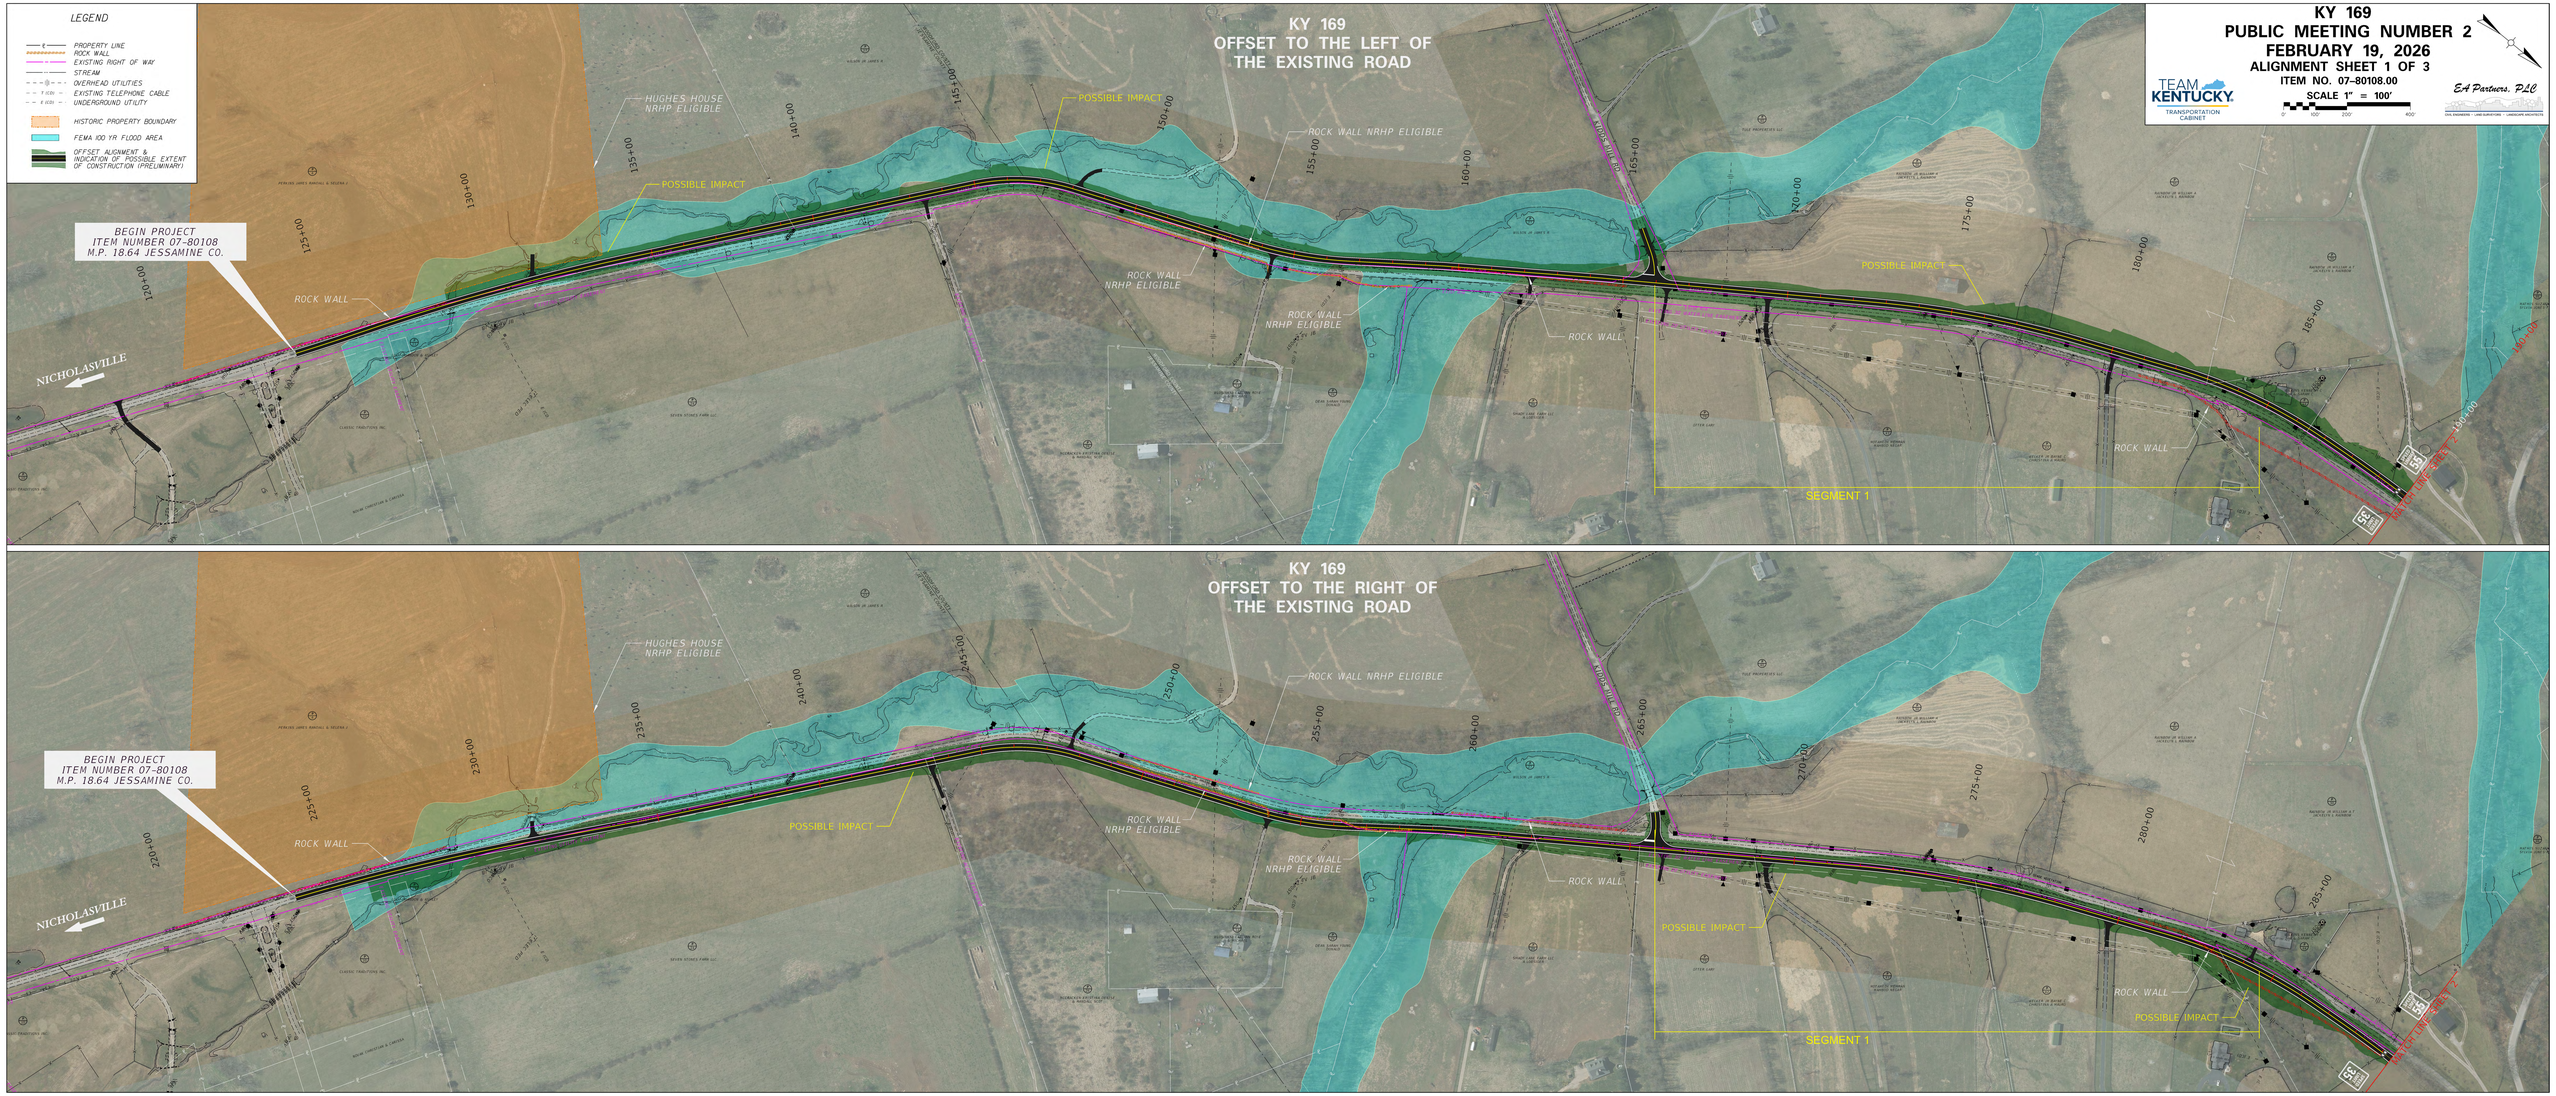
LEGEND
PROPERTY LINE
ROCK WALL
EXISTING RIGHT OF WAY
STREAM
OVERHEAD UTILITIES
EXISTING TELEPHONE CABLE
UNDERGROUND UTILITY
HISTORIC PROPERTY BOUNDARY
FEMA 100 YR FLOOD AREA
OFFSET ALIGNMENT & INDICATION OF POSSIBLE EXTENT OF CONSTRUCTION (PRELIMINARY)
KY 169
OFFSET TO THE LEFT OF
THE EXISTING ROAD
KY 169
PUBLIC MEETING NUMBER 2
FEBRUARY 19, 2026
ALIGNMENT SHEET 1 OF 3
ITEM NO. 07-80108.00
SCALE 1" = 100'
TEAM KENTUCKY
TRANSPORTATION CABINET
EA Partners, PLLC
BEGIN PROJECT
ITEM NUMBER 07-80108
M.P. 18.64 JESSAMINE CO.
NICHOLASVILLE
HUGHES HOUSE
NRHP ELIGIBLE
ROCK WALL
POSSIBLE IMPACT
ROCK WALL NRHP ELIGIBLE
KY 169 HILL RD
SEGMENT 1
MATCH LINE SHEET 2
KY 169
OFFSET TO THE RIGHT OF
THE EXISTING ROAD
BEGIN PROJECT
ITEM NUMBER 07-80108
M.P. 18.64 JESSAMINE CO.
NICHOLASVILLE
HUGHES HOUSE
NRHP ELIGIBLE
ROCK WALL
POSSIBLE IMPACT
ROCK WALL NRHP ELIGIBLE
KY 169 HILL RD
SEGMENT 1
MATCH LINE SHEET 2

KY 169
PUBLIC MEETING NO. 2
FEB 19, 2026
ALIGNMENT BOARD 2 OF 3
ITEM NO. 07-80108.00

SCALE 1" = 100'

0' 100' 200' 400'

TEAM KENTUCKY TRANSPORTATION CABINET

EA Partners, PLC
CIVIL ENGINEERS · LAND SURVEYORS · LANDSCAPE ARCHITECTS

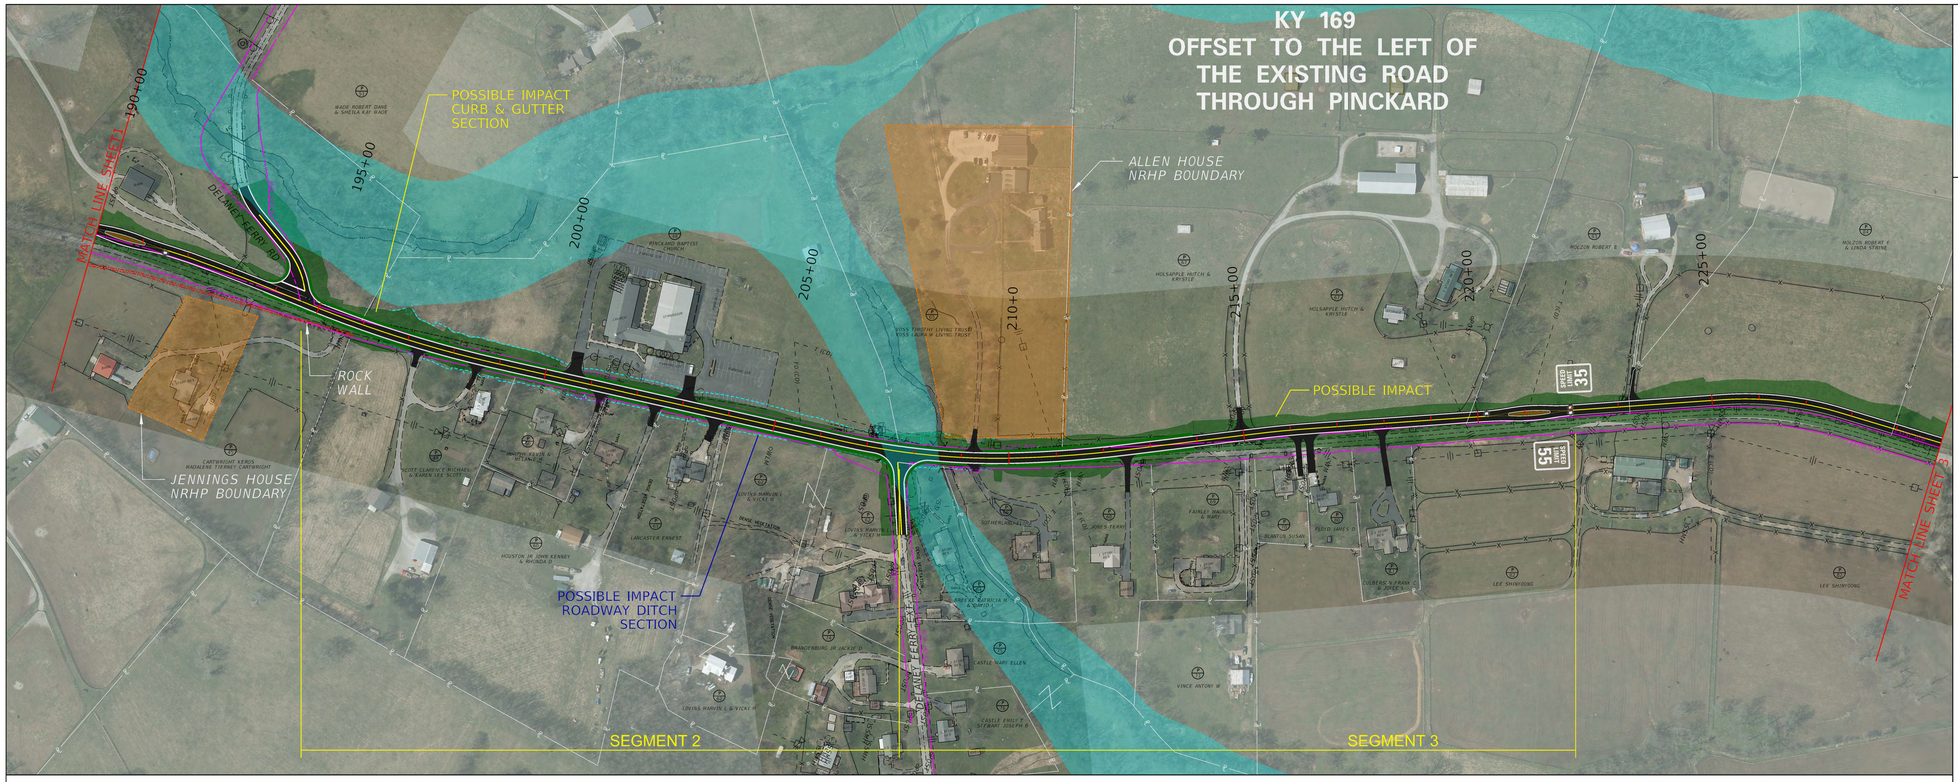

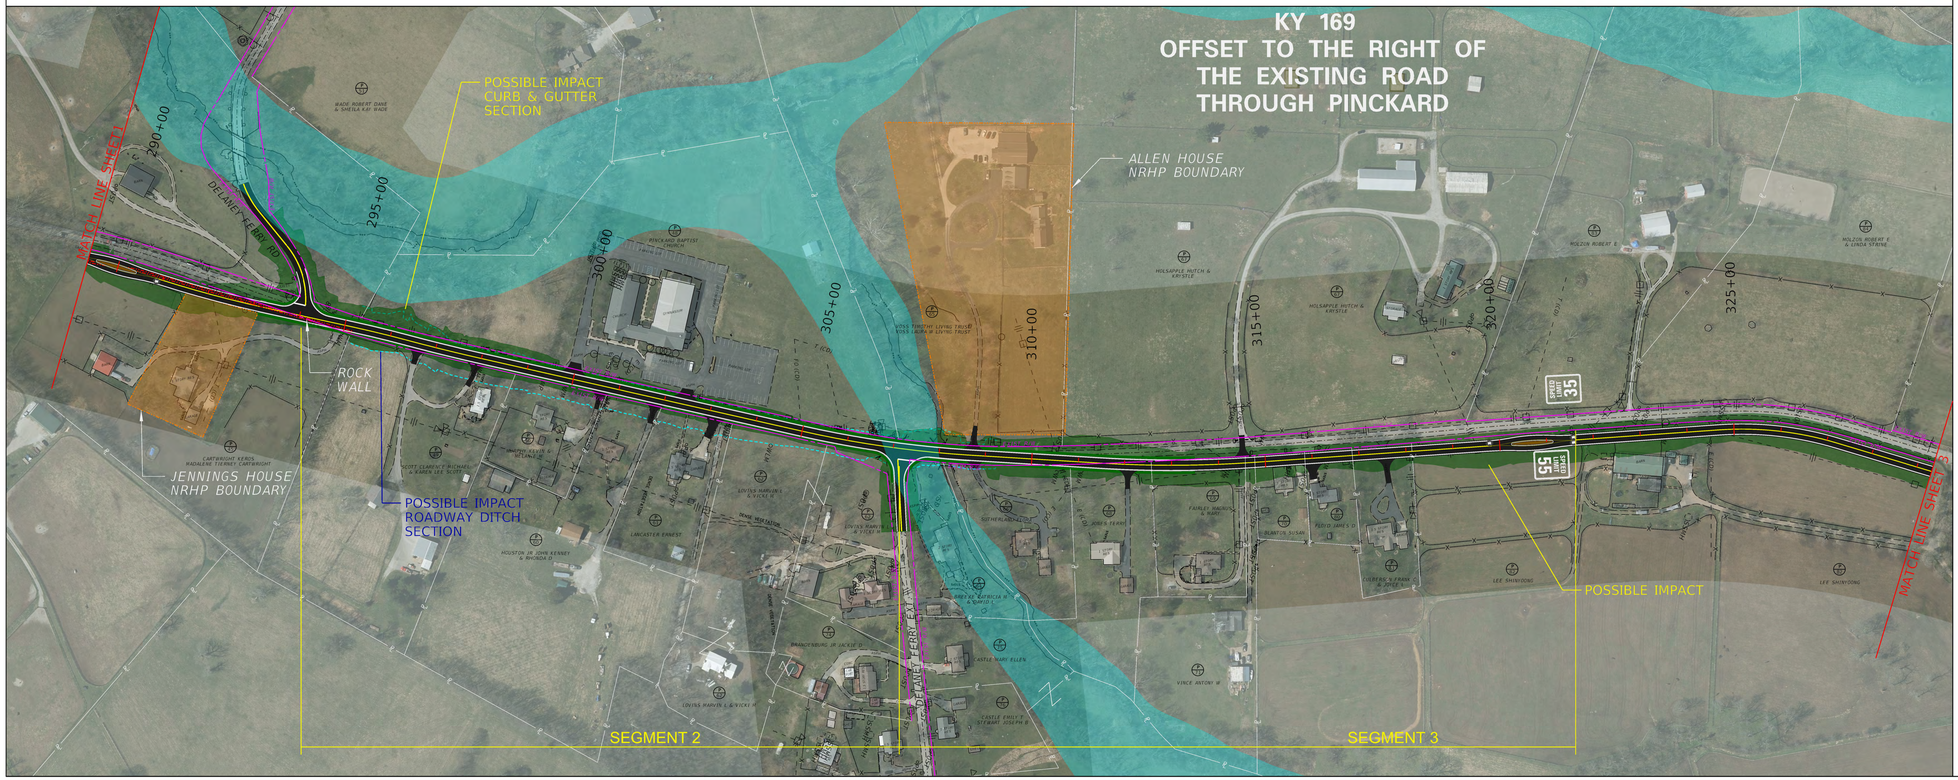

CURB AND GUTTER THROUGH PINCKARD (GREEN SHADING)

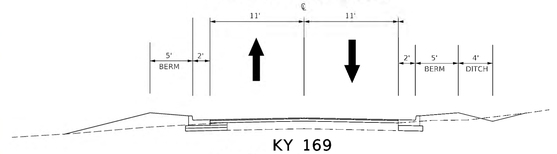

KY 169
OFFSET TO THE LEFT
WITH CURB AND GUTTER

KY 169
OFFSET TO THE RIGHT
WITH CURB AND GUTTER

ROADSIDE DITCHES THROUGH PINCKARD (BLUE DASHED LINE)

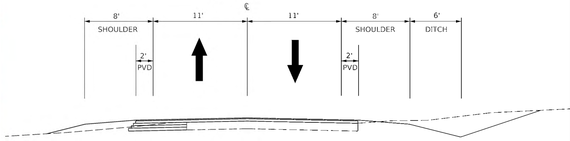

KY 169
OFFSET TO THE RIGHT
WITH ROADSIDE DITCHES

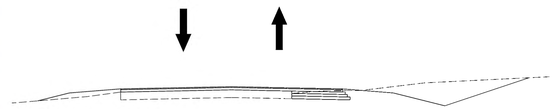

KY 169
OFFSET TO THE RIGHT
WITH ROADSIDE DITCHES

LEGEND

- PROPERTY LINE
- ROCK WALL
- EXISTING RIGHT OF WAY
- STREAM
- OVERHEAD UTILITIES
- T (CO) — EXISTING TELEPHONE CABLE
- E (CO) — UNDERGROUND UTILITY
- HISTORIC PROPERTY BOUNDARY
- FEMA 100 YR FLOOD AREA
- OFFSET ALIGNMENT & INDICATION OF POSSIBLE EXTENT OF CONSTRUCTION (PRELIMINARY)

KY 169
PUBLIC MEETING NO. 2
FEB 19, 2026
ALIGNMENT BOARD 3 OF 3
ITEM NO. 07-80108.00

SCALE 1" = 100'

TEAM KENTUCKY TRANSPORTATION CABINET

EA Partners, PLC
CIVIL ENGINEERS · LAND SURVEYORS · LANDSCAPE ARCHITECTS

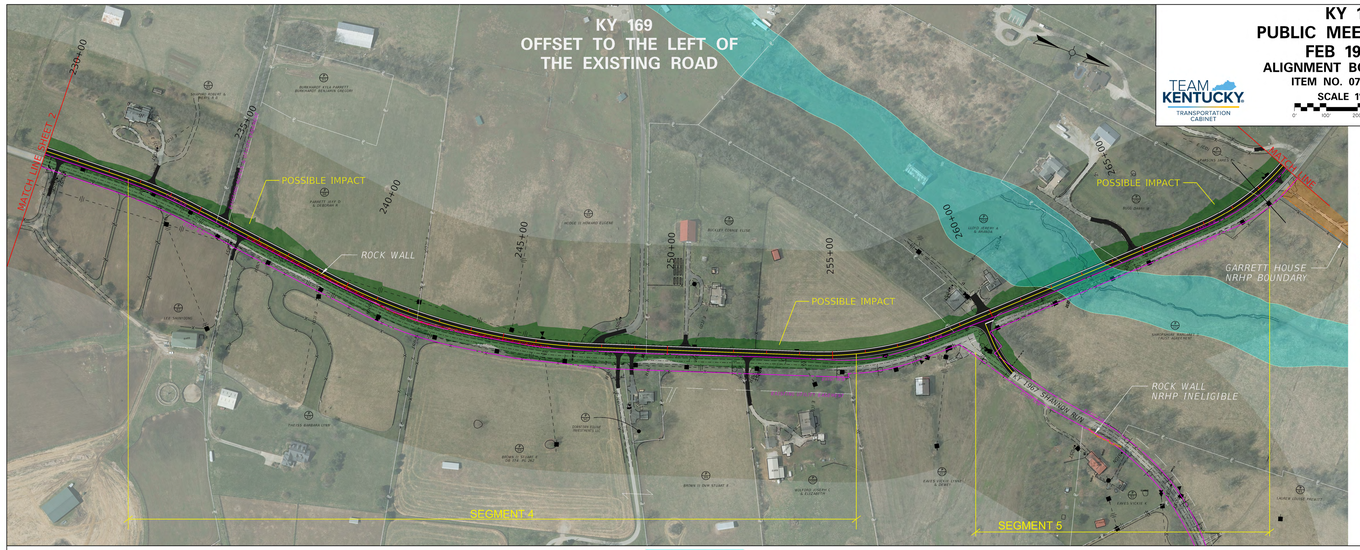

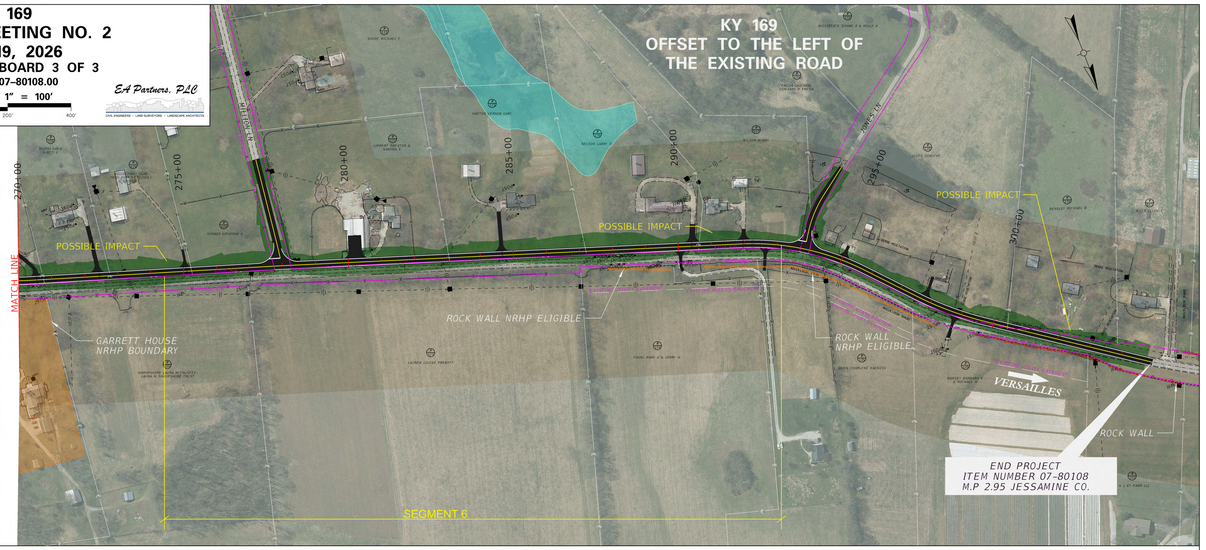

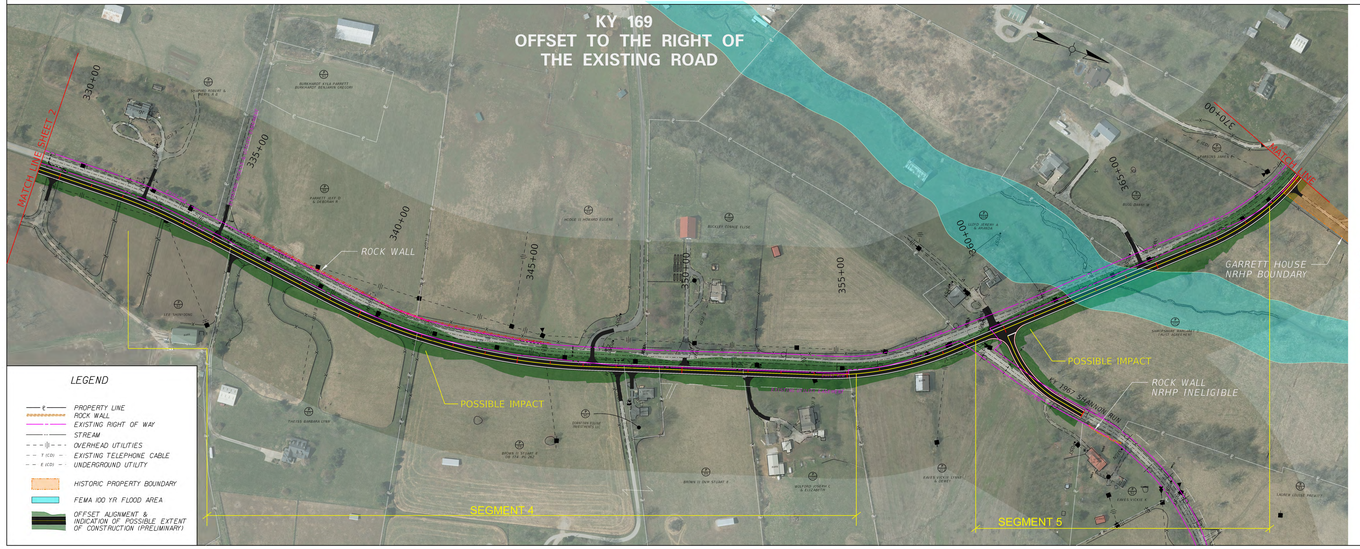

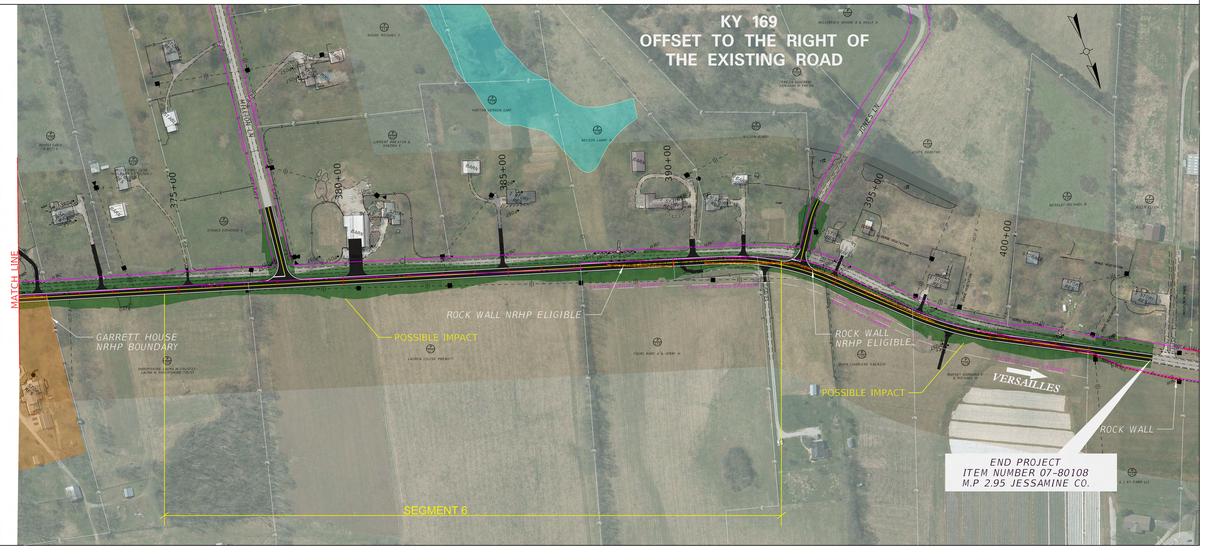

LEGEND

- PROPERTY LINE
- ROCK WALL
- EXISTING RIGHT OF WAY
- STREAM
- OVERHEAD UTILITIES
- EXISTING TELEPHONE CABLE
- UNDERGROUND UTILITY
- HISTORIC PROPERTY BOUNDARY
- FEMA 100 YR FLOOD AREA
- OFFSET ALIGNMENT & INDICATION OF POSSIBLE EXTENT OF CONSTRUCTION (PRELIMINARY)