
ITEM NO. 7-8902.00
KENTUCKY 1927 – LIBERTY ROAD
ALTERNATIVE #1: 3-LANE

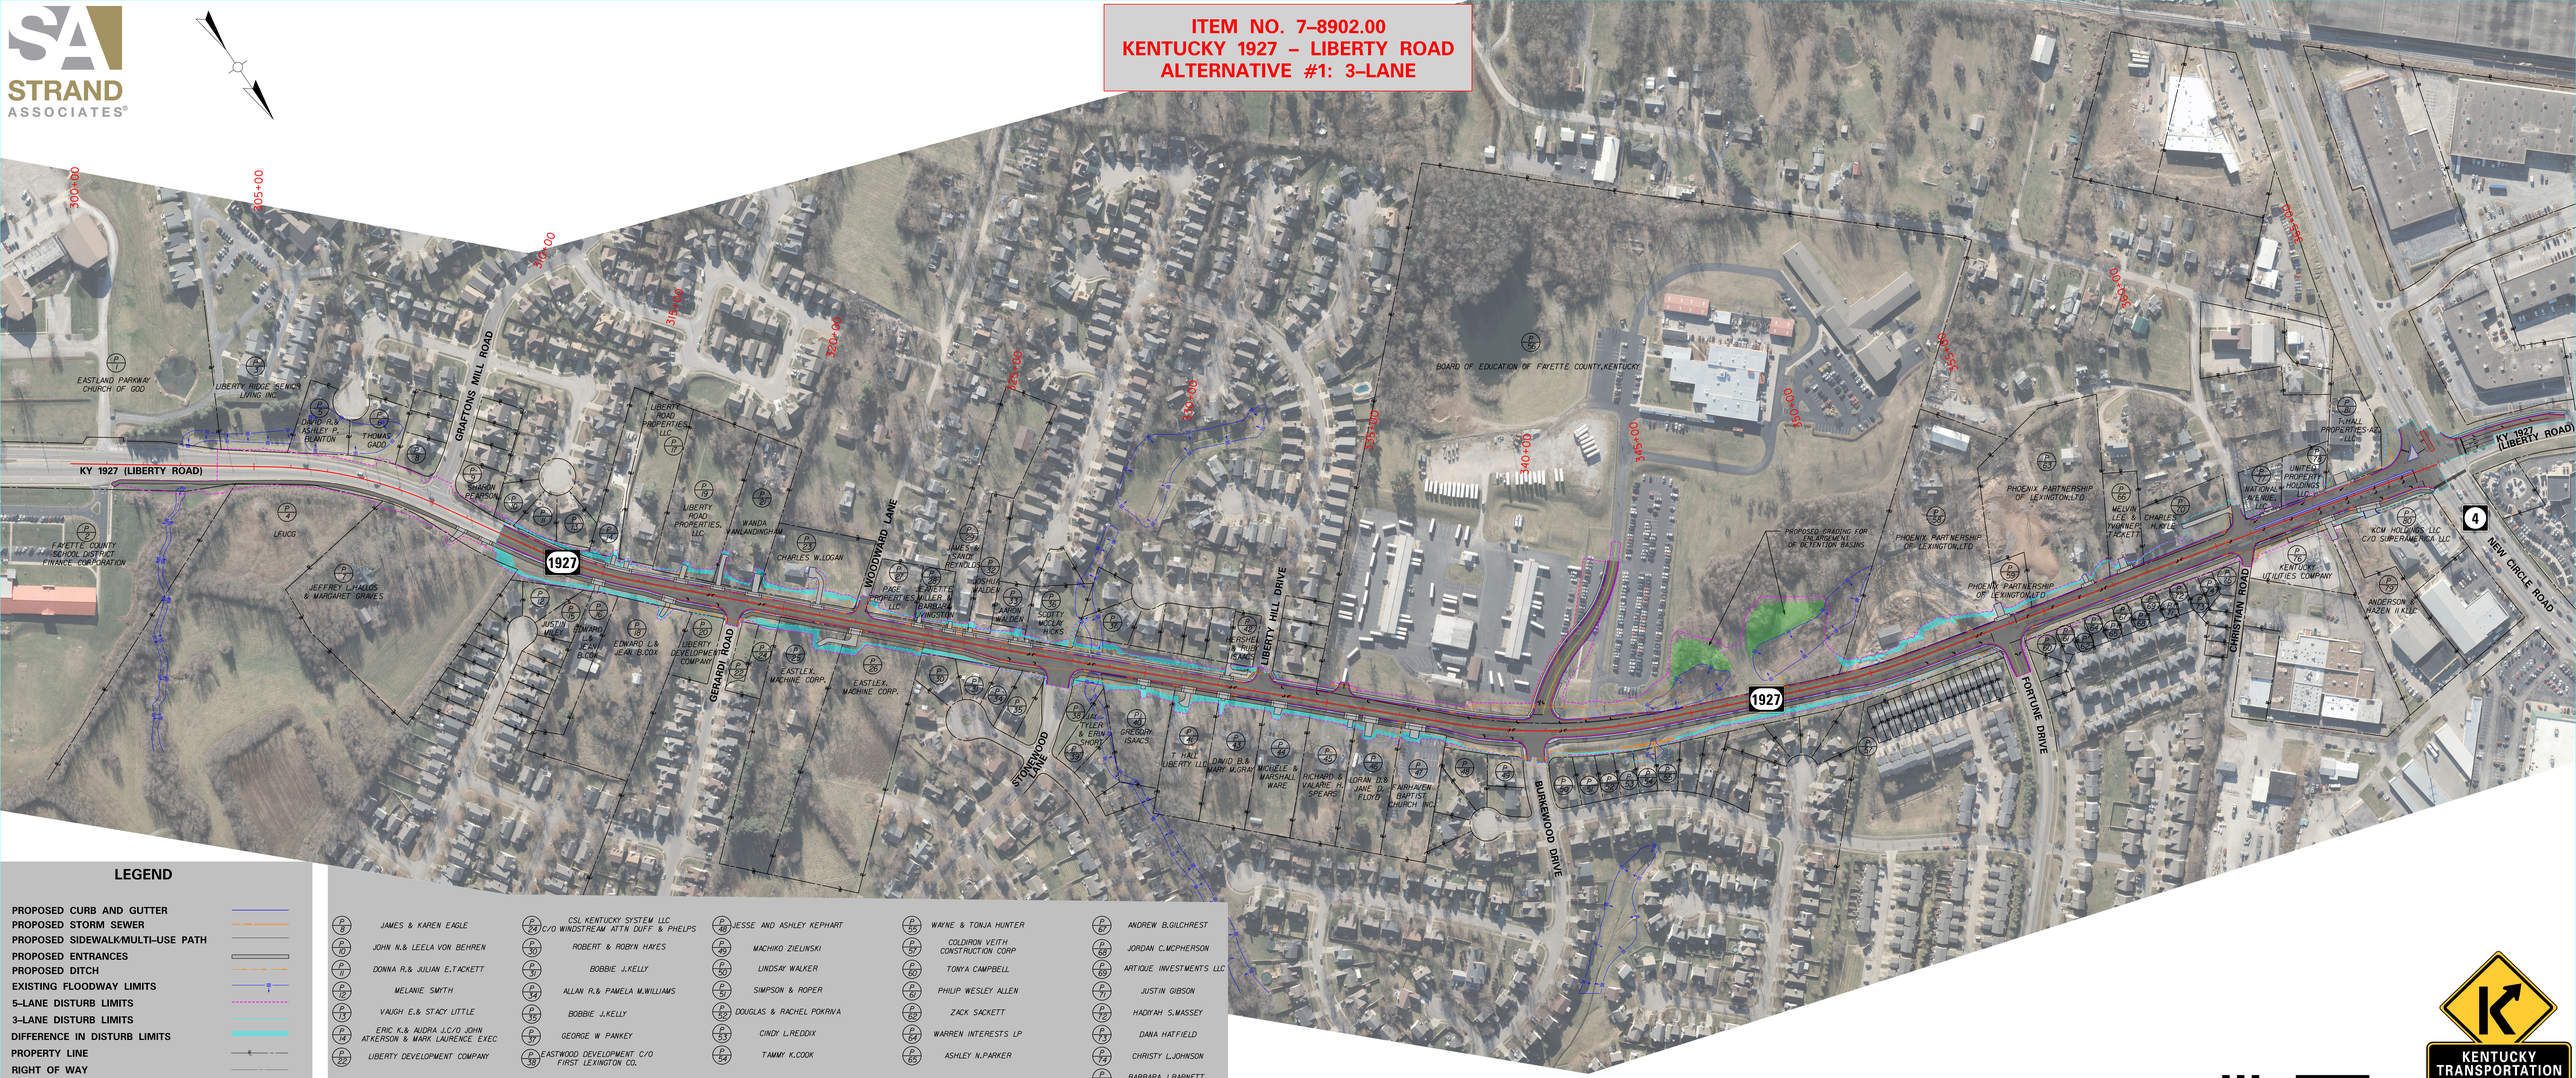

LEGEND

- PROPOSED CURB AND GUTTER
- PROPOSED STORM SEWER
- PROPOSED SIDEWALK/MULTI-USE PATH
- PROPOSED ENTRANCES
- PROPOSED DITCH
- EXISTING FLOODWAY LIMITS
- 5-LANE DISTURB LIMITS
- 3-LANE DISTURB LIMITS
- DIFFERENCE IN DISTURB LIMITS
- PROPERTY LINE
- RIGHT OF WAY

(P 8) JAMES & KAREN EAGLE
(P 10) JOHN N.& LEELA VON BEHREN
(P 11) DONNA R.& JULIAN E.TACKETT
(P 12) MELANIE SMYTH
(P 13) VAUGH E.& STACY LITTLE
(P 14) ERIC K.& NJIDRA J.C/O JOHN ATKERSON & MARK LAURENCE EXEC
(P 23) LIBERTY DEVELOPMENT COMPANY
(P 24) CSL KENTUCKY SYSTEM LLC C/O WINDSTREAM ATTN DUFF & PHELPS
(P 30) ROBERT & ROBYN HAYES
(P 31) BOBBIE J.KELLY
(P 34) ALLAN R.& PAMELA M.WILLIAMS
(P 35) BOBBIE J.KELLY
(P 37) GEORGE W PANKEY
(P 38) EASTWOOD DEVELOPMENT C/O FIRST LEXINGTON CO.
(P 48) JESSE AND ASHLEY KEPHART
(P 49) MACHIKO ZIELINSKI
(P 50) LINDSAY WALKER
(P 51) SIMPSON & ROPER
(P 52) DOUGLAS & RACHEL POKRIVA
(P 53) CINDY L.REDDIX
(P 54) TAMMY K.COOK
(P 55) WAYNE & TONJA HUNTER
(P 57) COLDIRON VEITH CONSTRUCTION CORP
(P 60) TONYA CAMPBELL
(P 61) PHILIP WESLEY ALLEN
(P 62) ZACK SACKETT
(P 64) WARREN INTERESTS LP
(P 65) ASHLEY N.PARKER
(P 67) ANDREW B.GILCHREST
(P 68) JORDAN C.MCPHERSON
(P 69) ARTIQUE INVESTMENTS LLC
(P 71) JUSTIN GIBSON
(P 72) HADIYAH S.MASSEY
(P 73) DANA HATFIELD
(P 74) CHRISTY L.JOHNSON
(P 75) BARBARA J.BARNETT

0' 100' 200' 400'

KENTUCKY TRANSPORTATION CABINET