ITEM #6–80102
FROGTOWN ROAD KY 3060
PRELIMINARY SUBJECT TO CHANGE
BOONE COUNTY

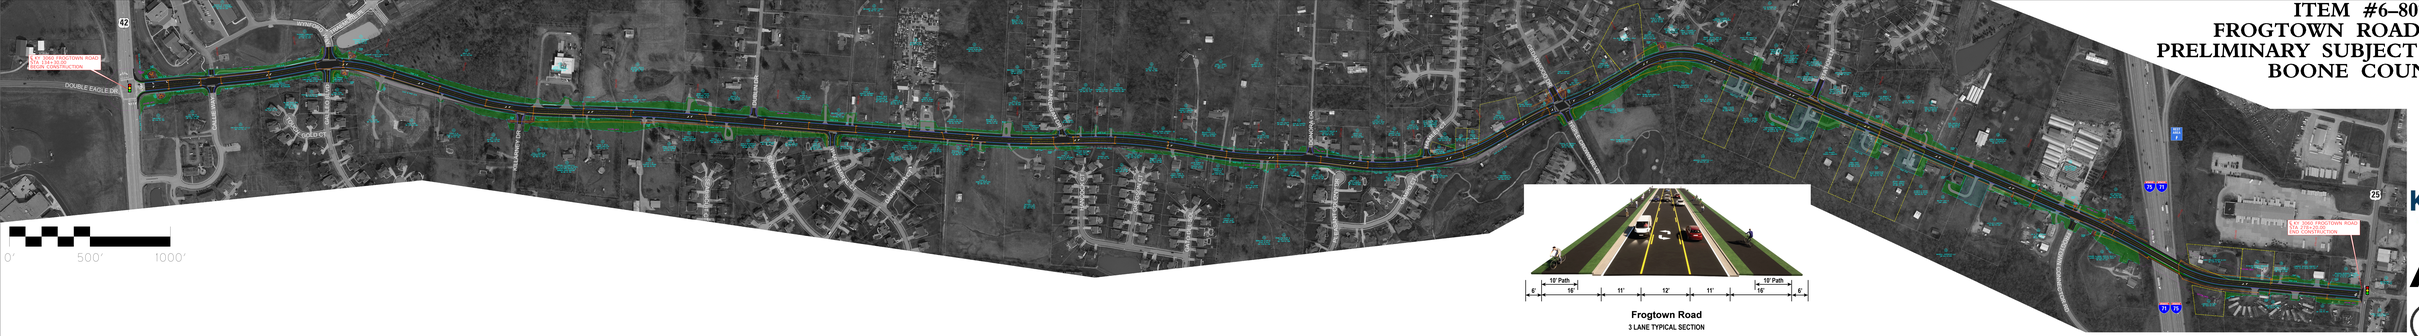

Frogtown Road

3 LANE TYPICAL SECTION

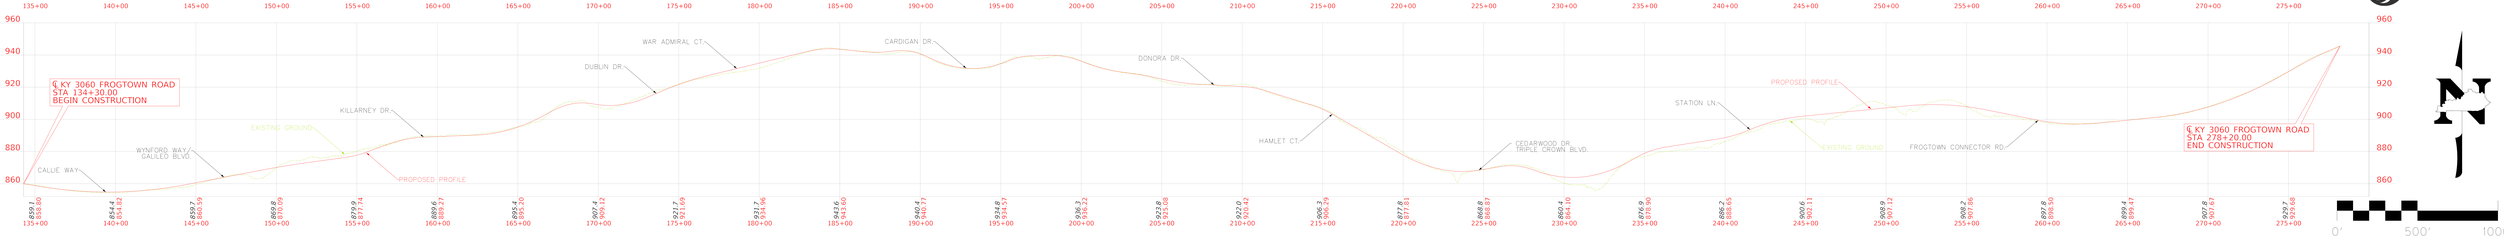

TEAM KENTUCKY
TRANSPORTATION CABINET
AECOM
Stantec