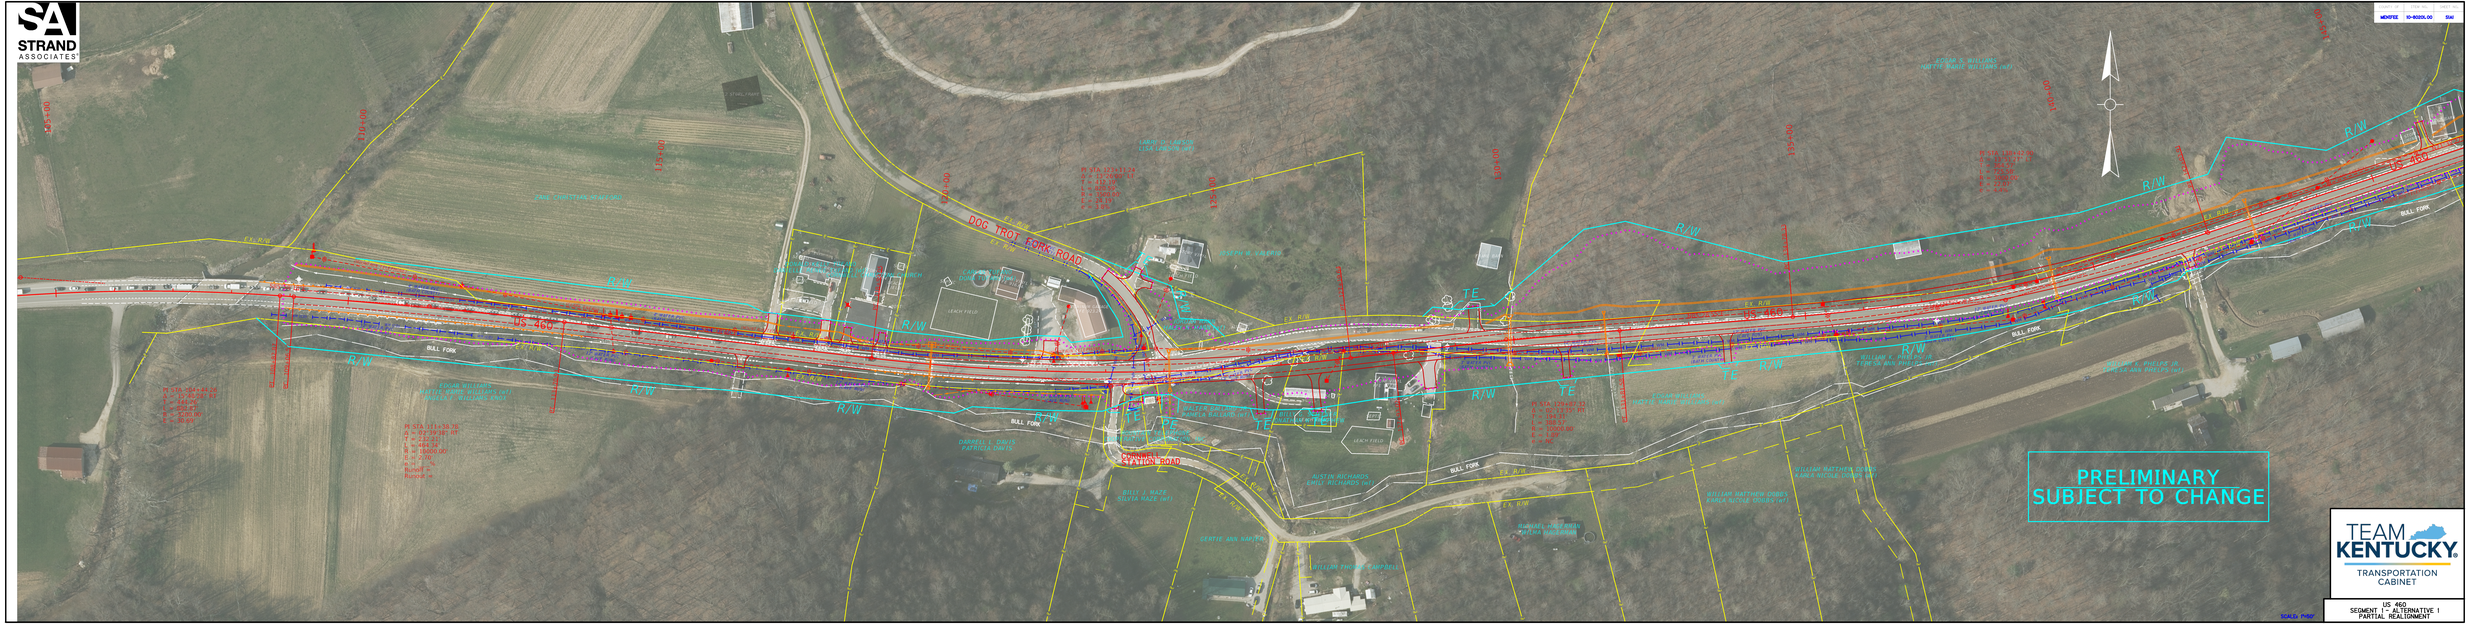

STRAND ASSOCIATES
DOG TROT FORK ROAD
BULL FORK
PRELIMINARY
SUBJECT TO CHANGE
TEAM KENTUCKY
TRANSPORTATION CABINET
US 460
SEGMENT 1 - ALTERNATIVE 1
PARTIAL REALIGNMENT