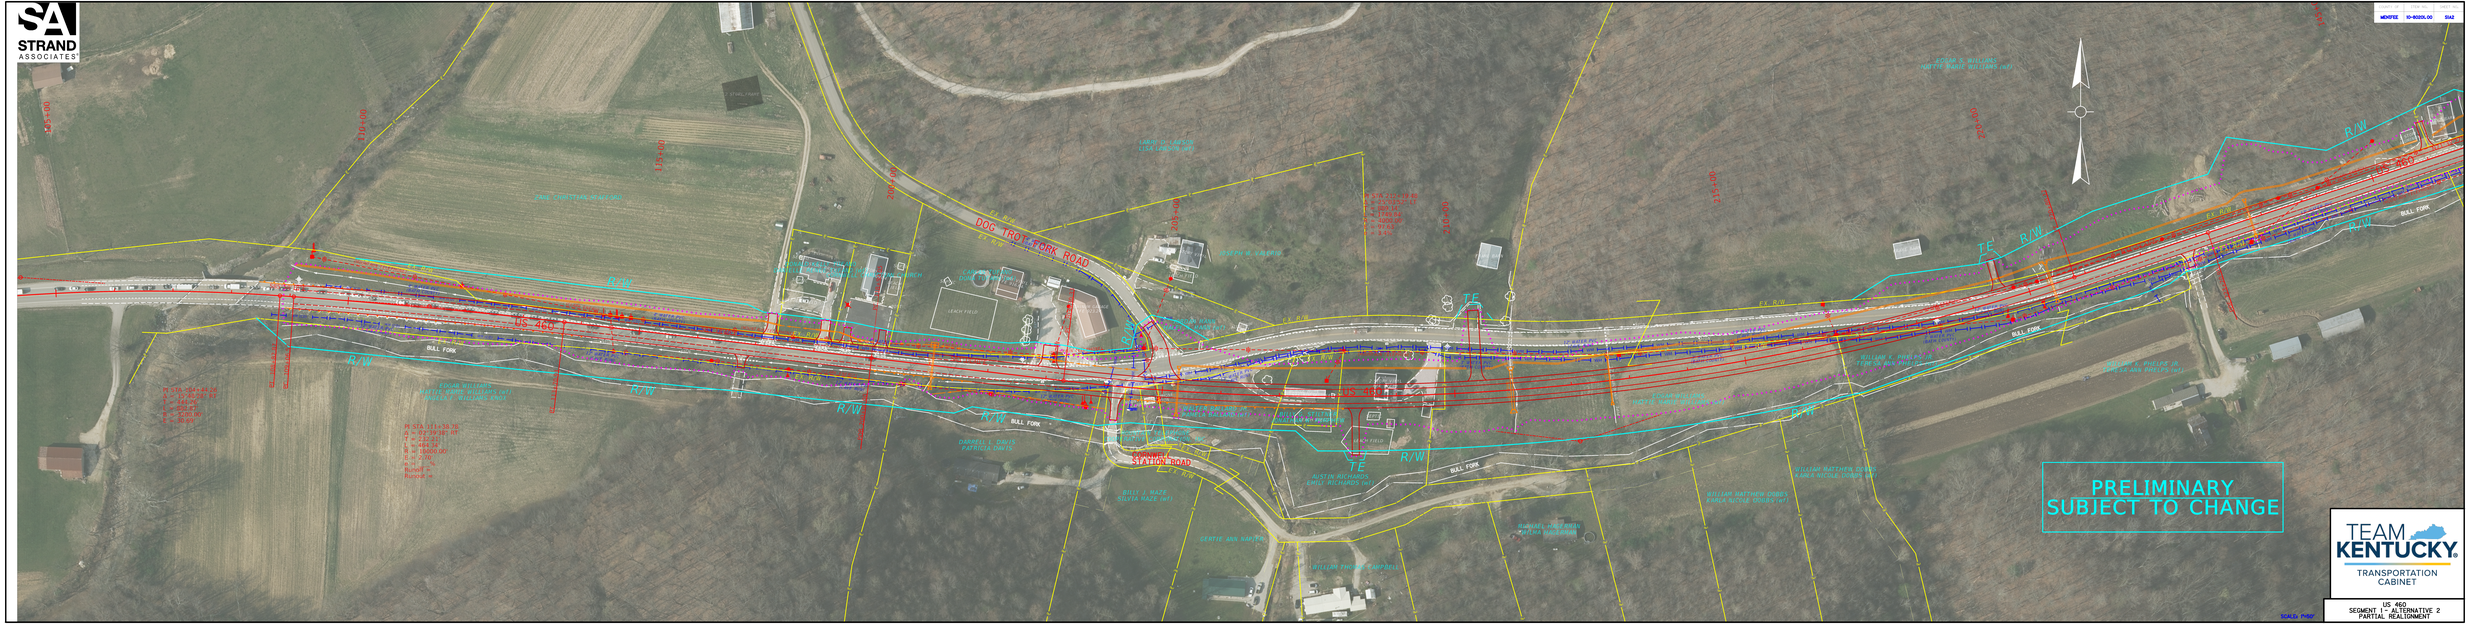

STRAND ASSOCIATES
DOG TROT WORK ROAD
STATION ROAD
BULL FORK
R/W
T.E.
PRELIMINARY
SUBJECT TO CHANGE
TEAM KENTUCKY
TRANSPORTATION CABINET
US 460
SEGMENT 1 – ALTERNATIVE 2
PARTIAL REALIGNMENT