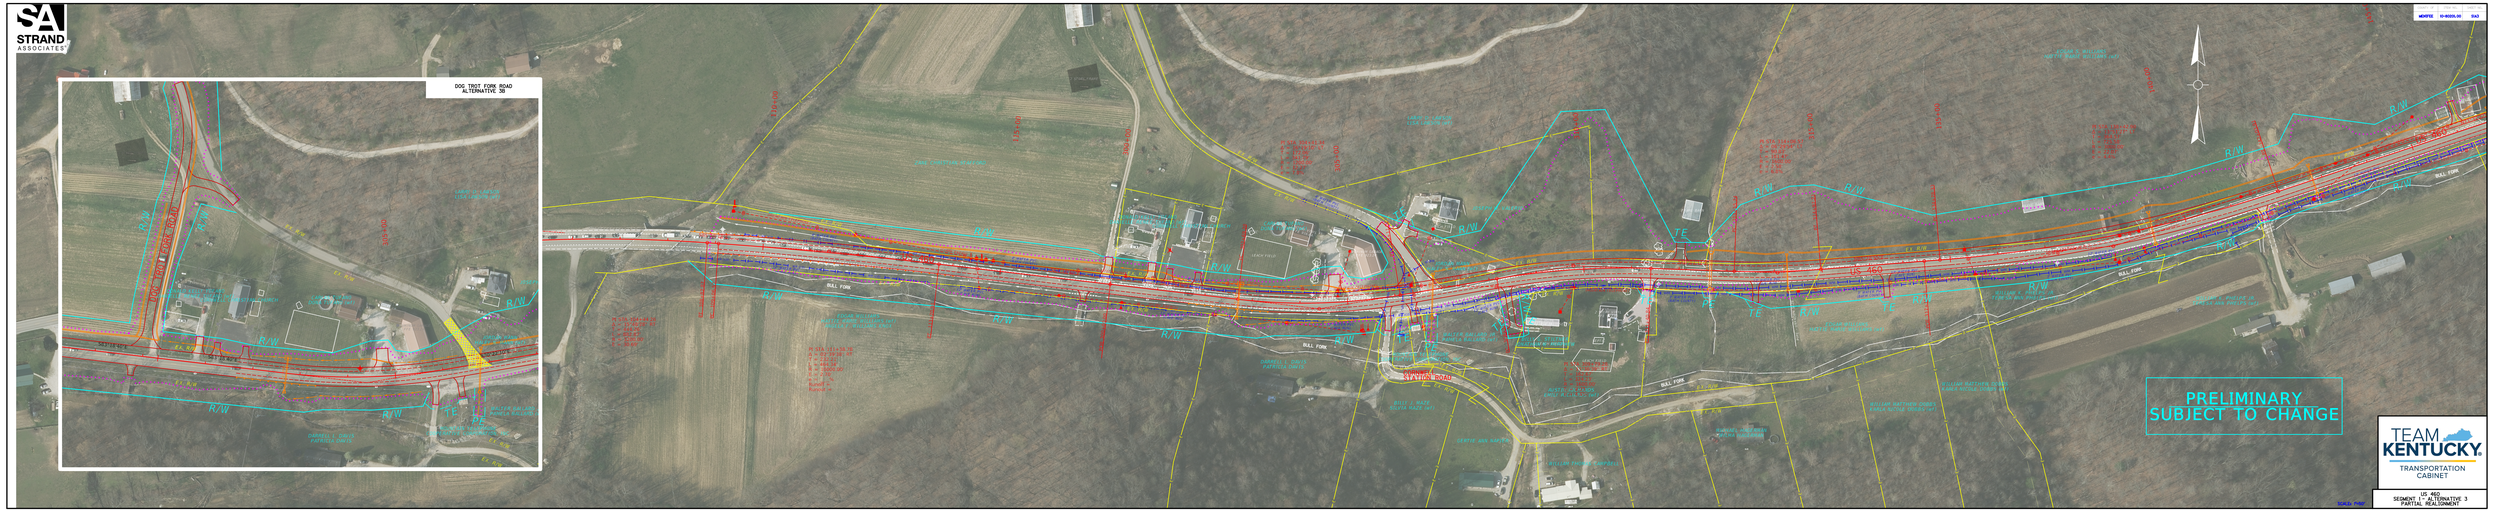

DOG TROT FORK ROAD
ALTERNATIVE 3B
PRELIMINARY
SUBJECT TO CHANGE
TEAM KENTUCKY
TRANSPORTATION CABINET
US 460
SEGMENT 1 - ALTERNATIVE 3
PARTIAL REALIGNMENT