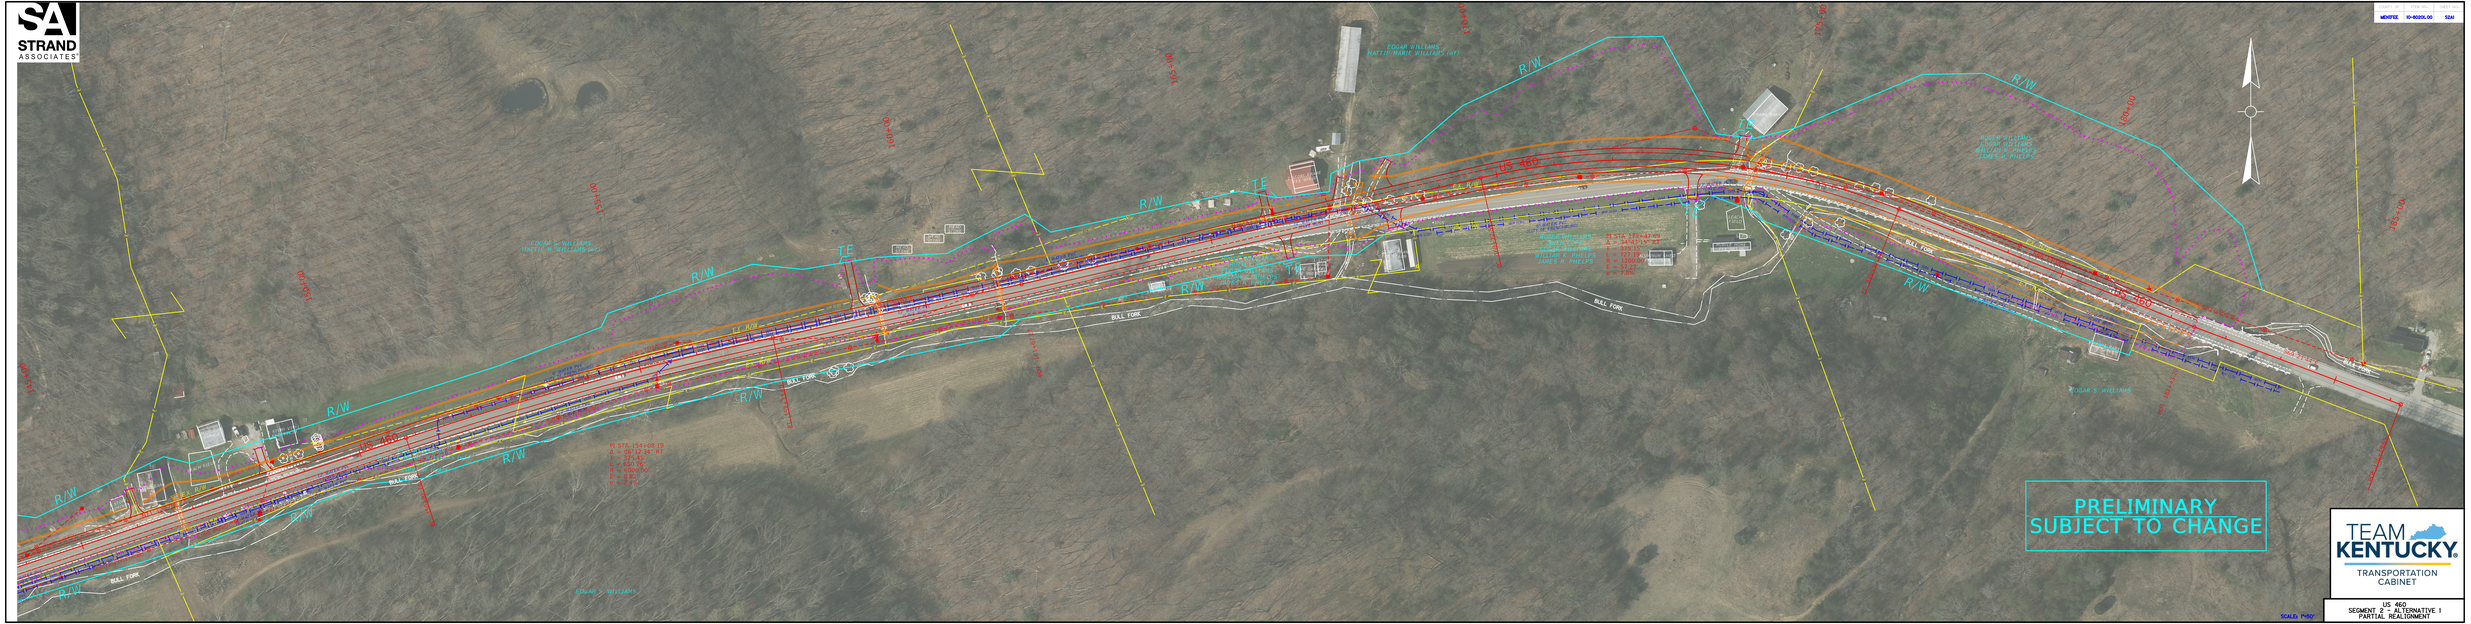



STRAND ASSOCIATES®

TEAM KENTUCKY®
TRANSPORTATION CABINET

US 460
SEGMENT 2 – ALTERNATIVE 1
PARTIAL REALIGNMENT