# METCALFE–GREEN COUNTIES – US 68
# SECTIONS 5 & 6
# RED ALTERNATE
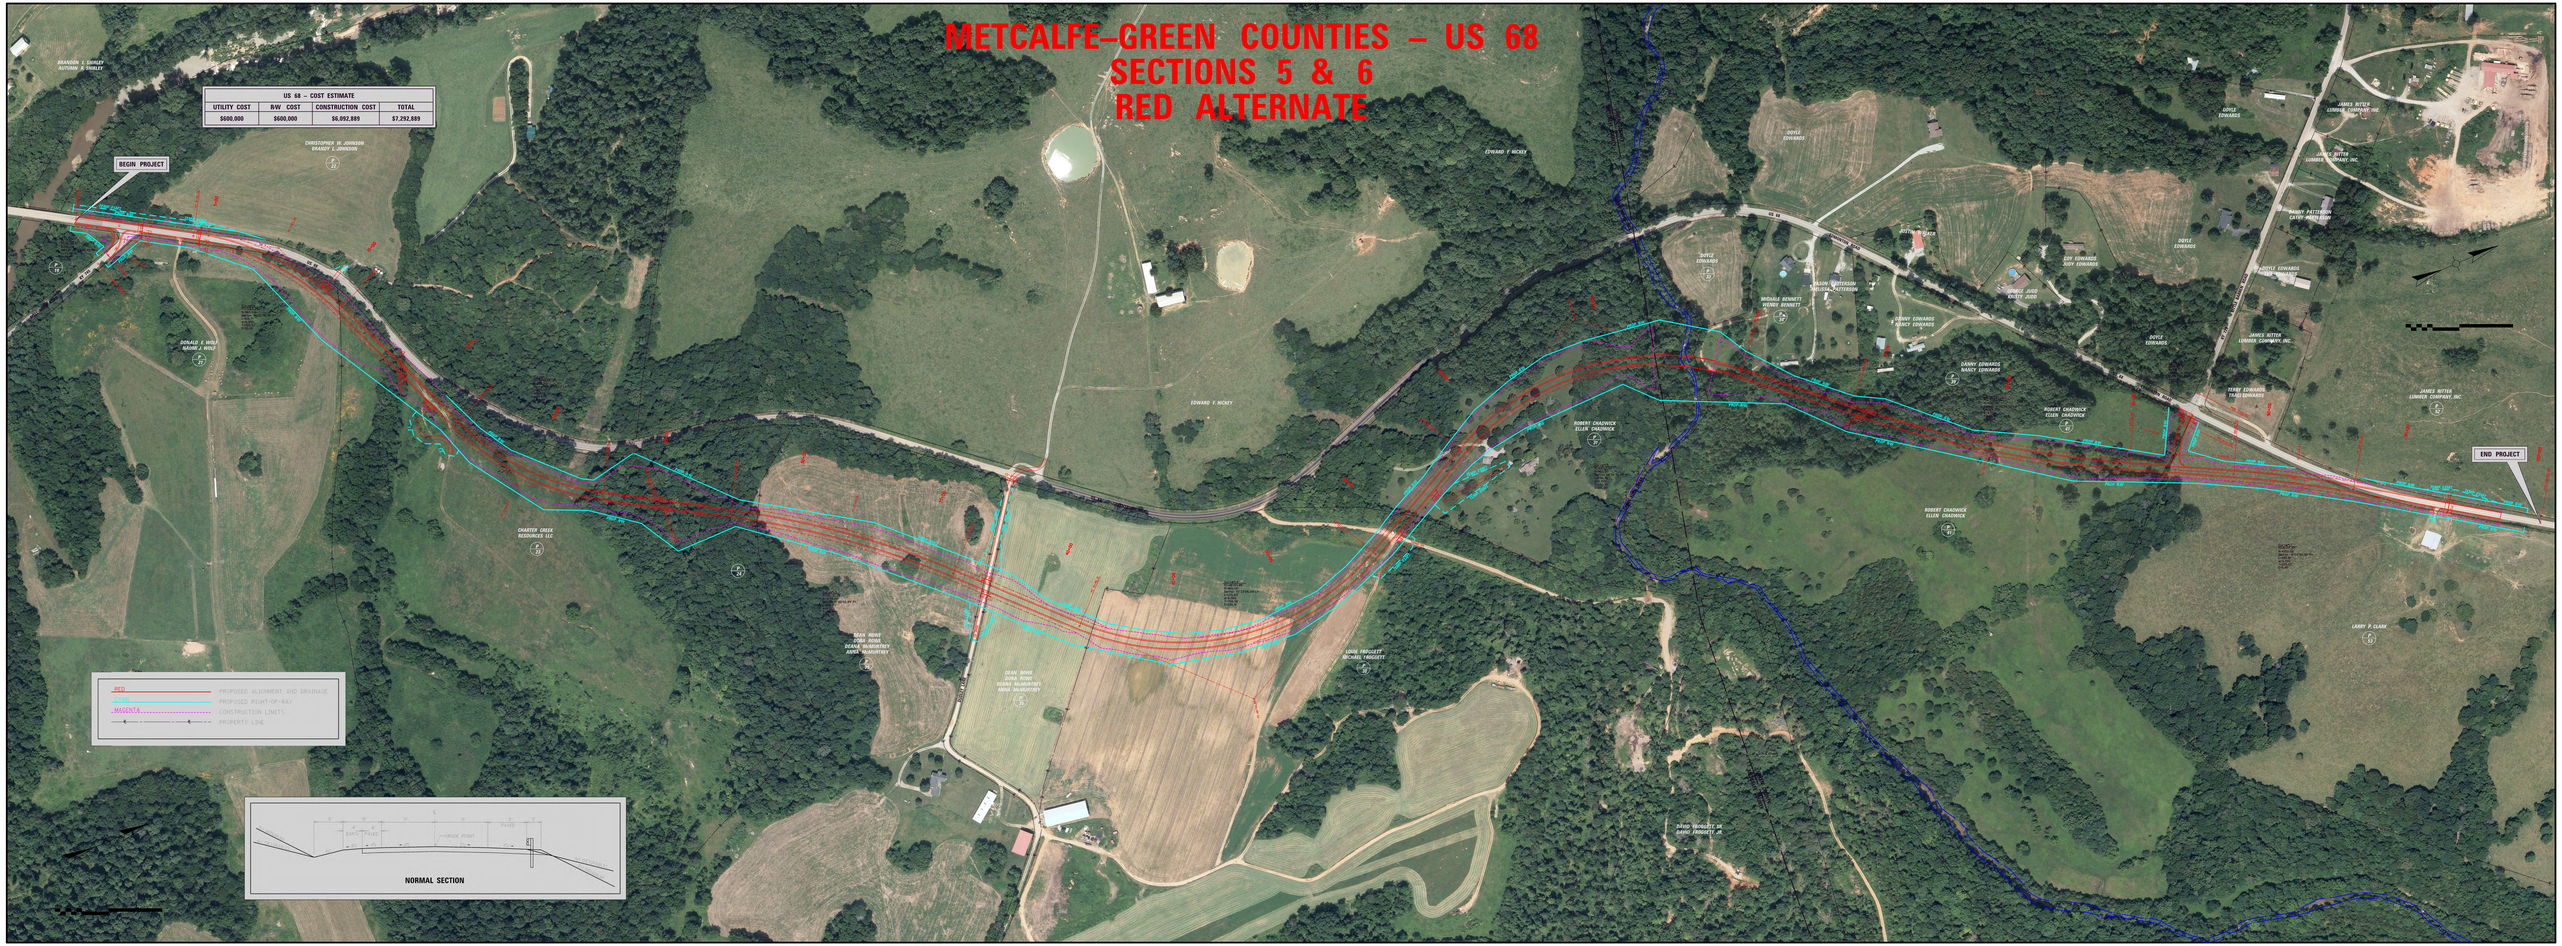
| US 68 – COST ESTIMATE | | | |
|---|---|---|---|
| UTILITY COST | R/W COST | CONSTRUCTION COST | TOTAL |
| $600,000 | $600,000 | $6,092,889 | $7,292,889 |