METCALFE–GREEN COUNTIES – US 68
SECTIONS 5 & 6
YELLOW ALTERNATE
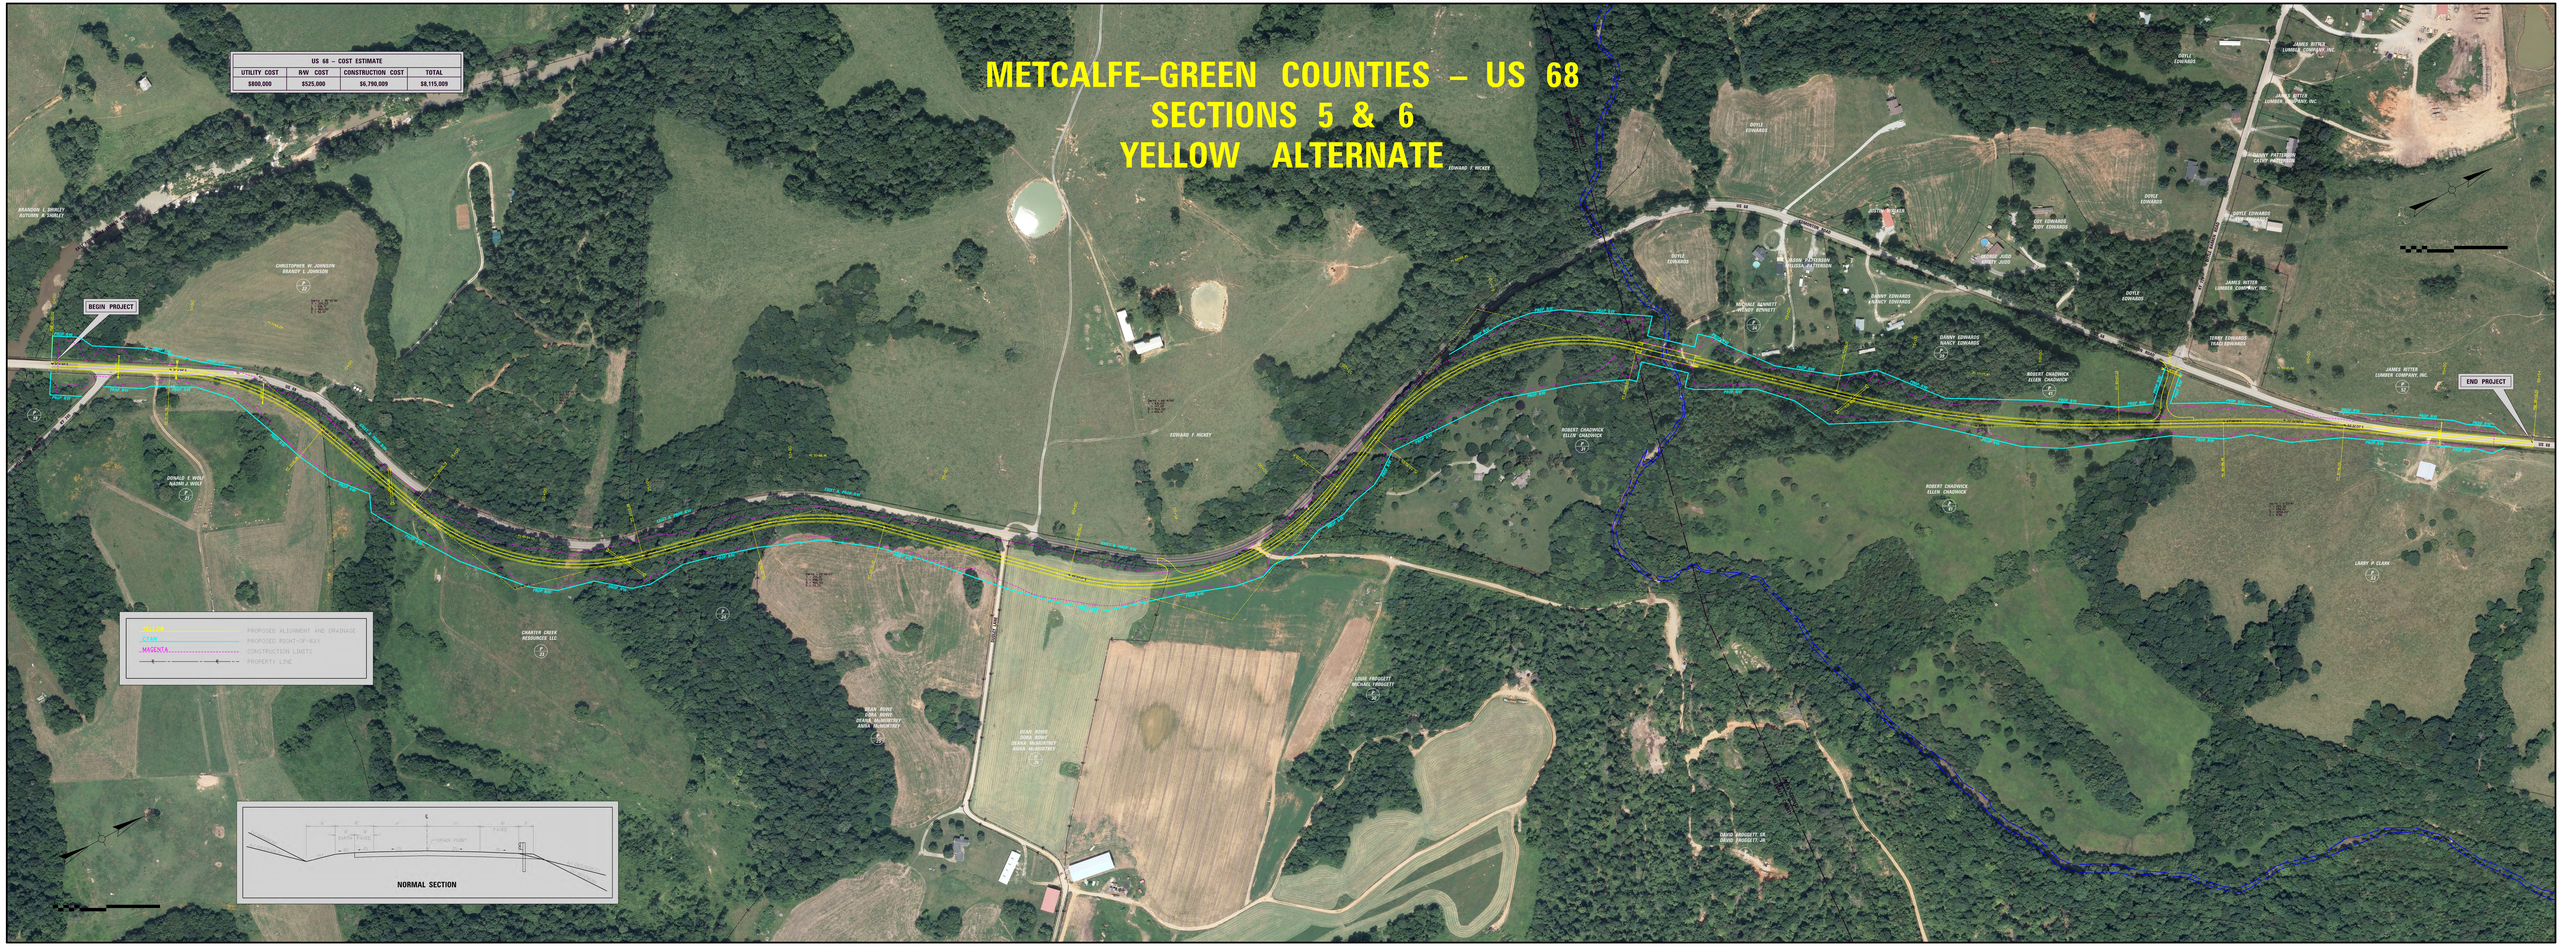
US 68 – COST ESTIMATE			
UTILITY COST	R/W COST	CONSTRUCTION COST	TOTAL
$800,000	$525,000	$6,790,009	$8,115,009