METCALFE–GREEN COUNTIES – US 68
SECTIONS 5 & 6
ORANGE ALTERNATE
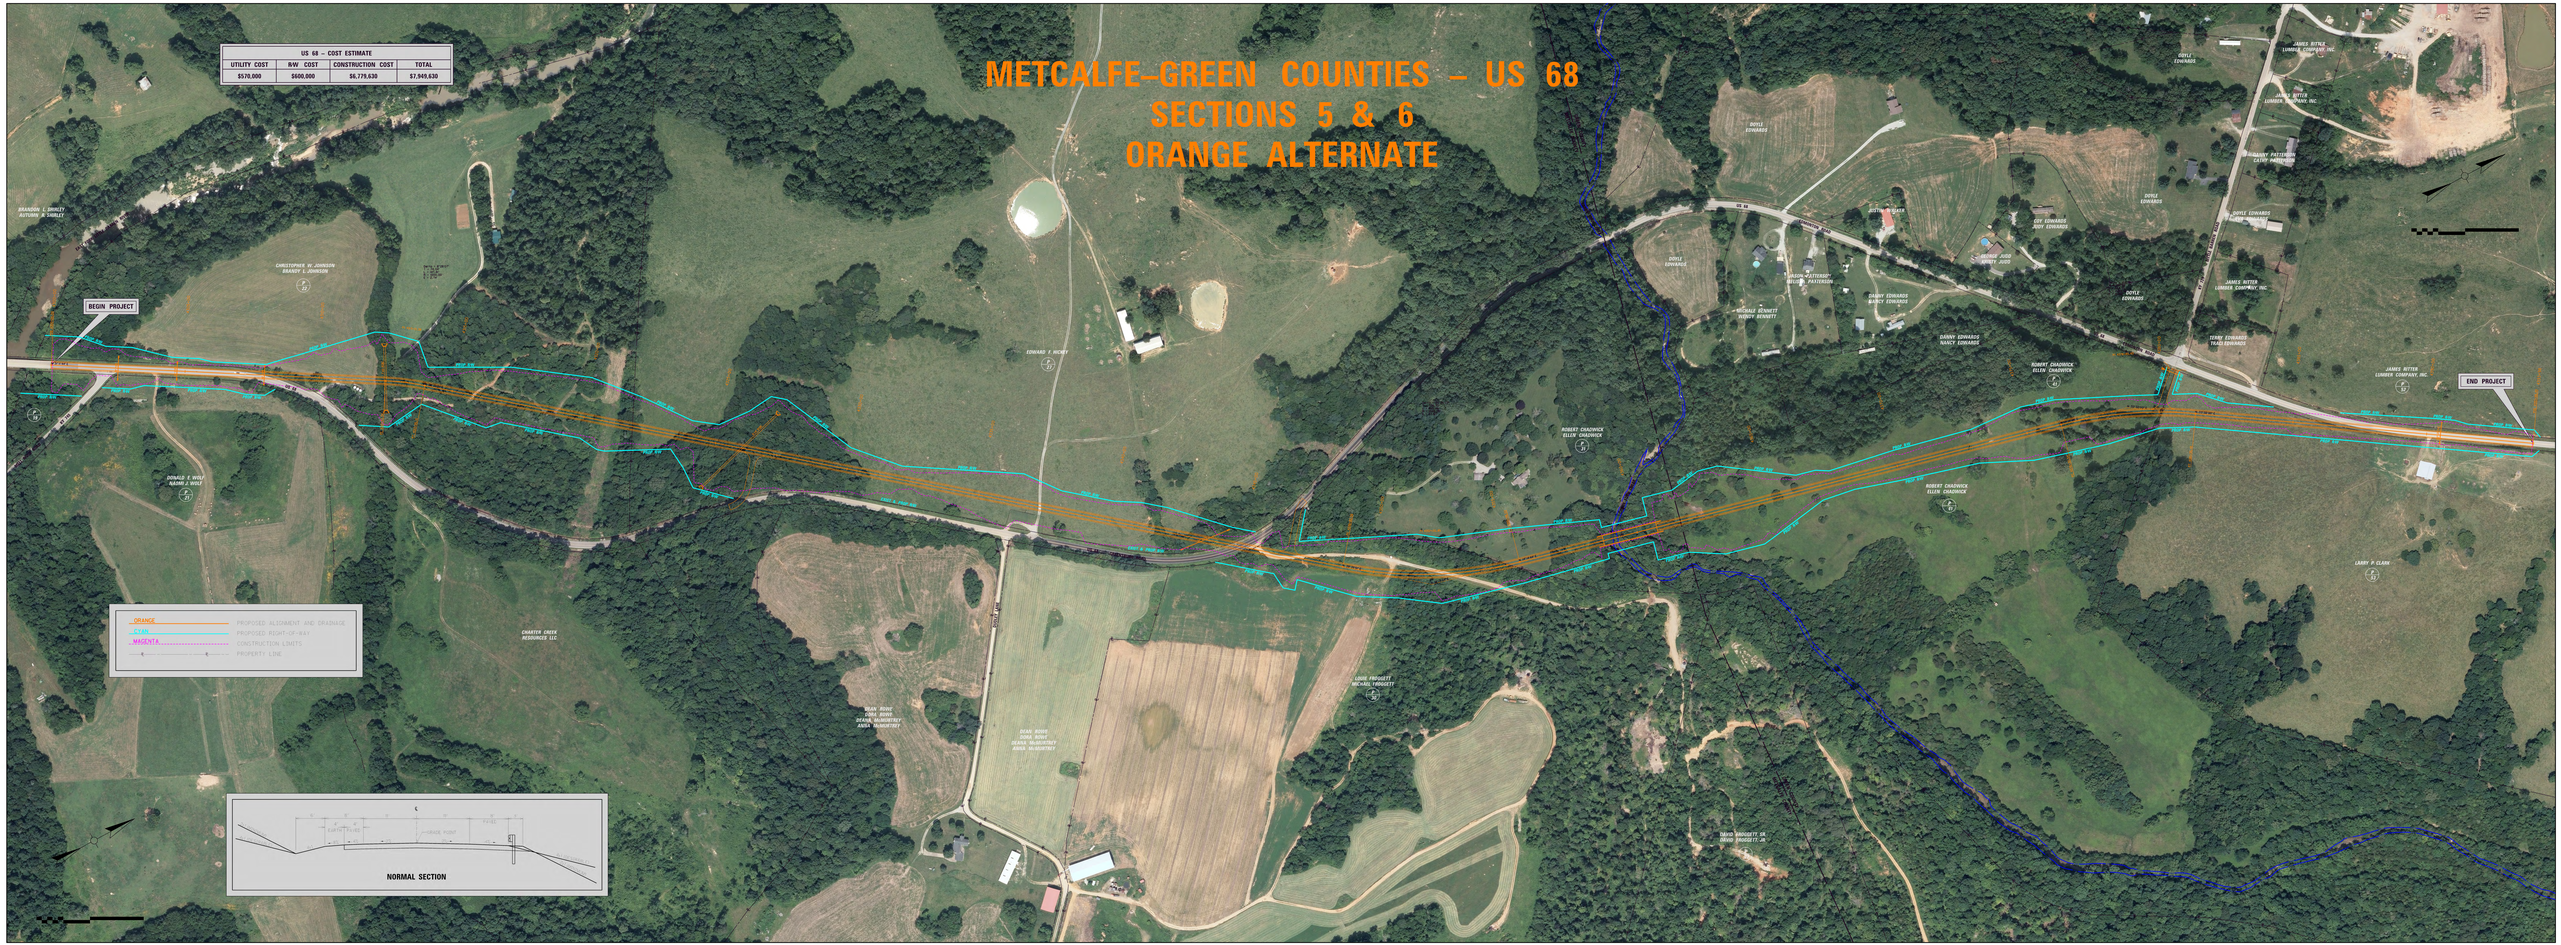
US 68 – COST ESTIMATE			
UTILITY COST	R/W COST	CONSTRUCTION COST	TOTAL
$570,000	$600,000	$6,779,630	$7,949,630