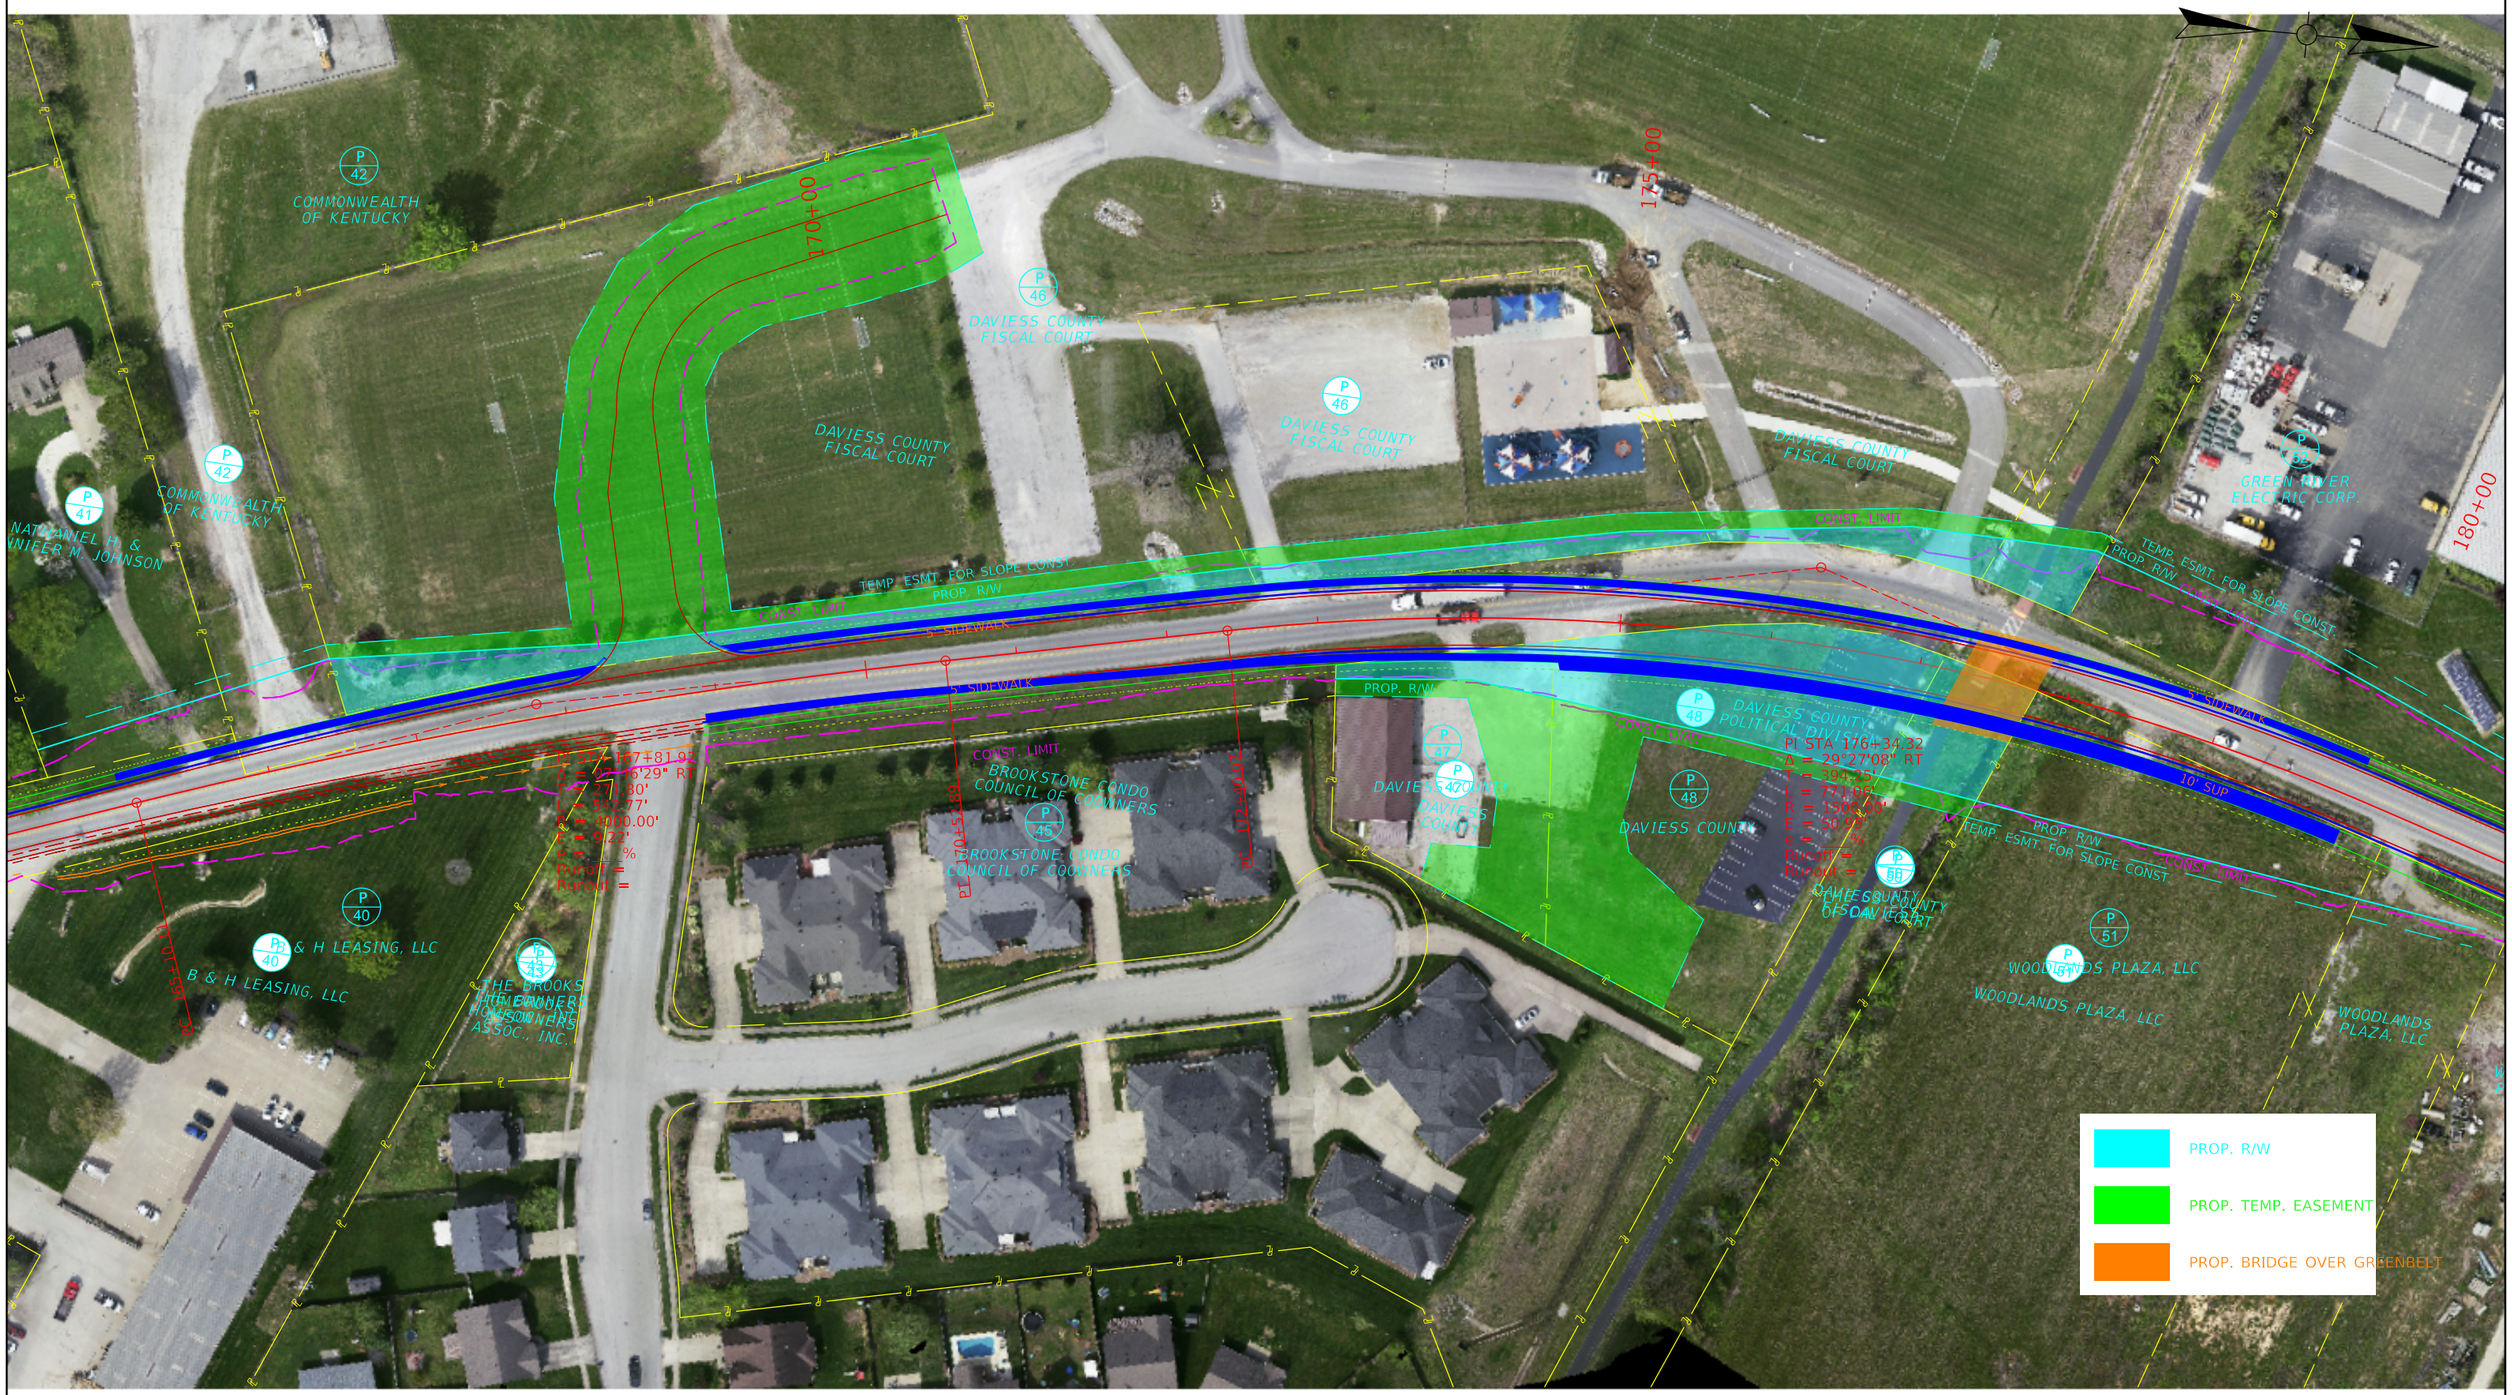

COMMONWEALTH OF KENTUCKY
DEPARTMENT OF HIGHWAYS

KENTUCKY TRANSPORTATION CABINET

DRAWING TITLE: HORSE FORK CREEK PARK IMPACTS

HORIZONTAL SCALE
SCALE: 1" = 50'

0' 50' 100' 200'

STA 165+00 TO STA 180+00

ITEM NO. 02-8854.00

COUNTY OF DAVIESS

SHEET NO. HorseForkCreekPark

OpenRoads Designer v10.16.0.80 USER: jlittleton DATE PLOTTED: 9/7/2005 7:08:02 PM FILE NAME: C:\PWWORKINGDIR\AEI-PW.BENTLEY.COM_AEI-PW-01\JLITTLETON@AEI.CC\DMS07889\2-8854_6F_EXHIBIT.DGN