TURKEYFOOT RD (KY 1303)

CRASH MAP

DECEMBER 13th, 2017

KENTUCKY TRANSPORTATION CABINET

Palmer ENGINEERING

SCALE: 1"=50'

0' 50' 100' 200'

BARNWOOD DR INTERSECTION

MANNER OF COLLISION

REAR END	SIDESWIPE-SAME DIRECTION	ANGLE	OPPOSING LEFT TURN	TOTALS
12	1	3	2	18

FROM BARNWOOD DR TO THOMAS MORE PARKWAY

MANNER OF COLLISION

REAR END	ANGLE	OPPOSING LEFT TURN	SINGLE VEHICLE	HEAD ON	TOTALS
8	6	7	3	1	25

THOMAS MORE PARKWAY INTERSECTION

MANNER OF COLLISION

REAR END	SIDESWIPE-SAME DIRECTION	ANGLE	OPPOSING LEFT TURN	HEAD ON	TOTALS
41	19	5	2	1	68

TOWN CENTER BOULEVARD INTERSECTION


MANNER OF COLLISION

REAR END	SIDESWIPE-SAME DIRECTION	ANGLE	OPPOSING LEFT TURN	BACKING	TOTALS
38	20	12	6	2	78

I-275 RAMPS INTERSECTION

MANNER OF COLLISION

REAR END	SIDESWIPE-SAME DIRECTION	ANGLE	OPPOSING LEFT TURN	SINGLE VEHICLE	BACKING	REAR TO REAR	TOTALS
85	5	4	1	3	2	1	101

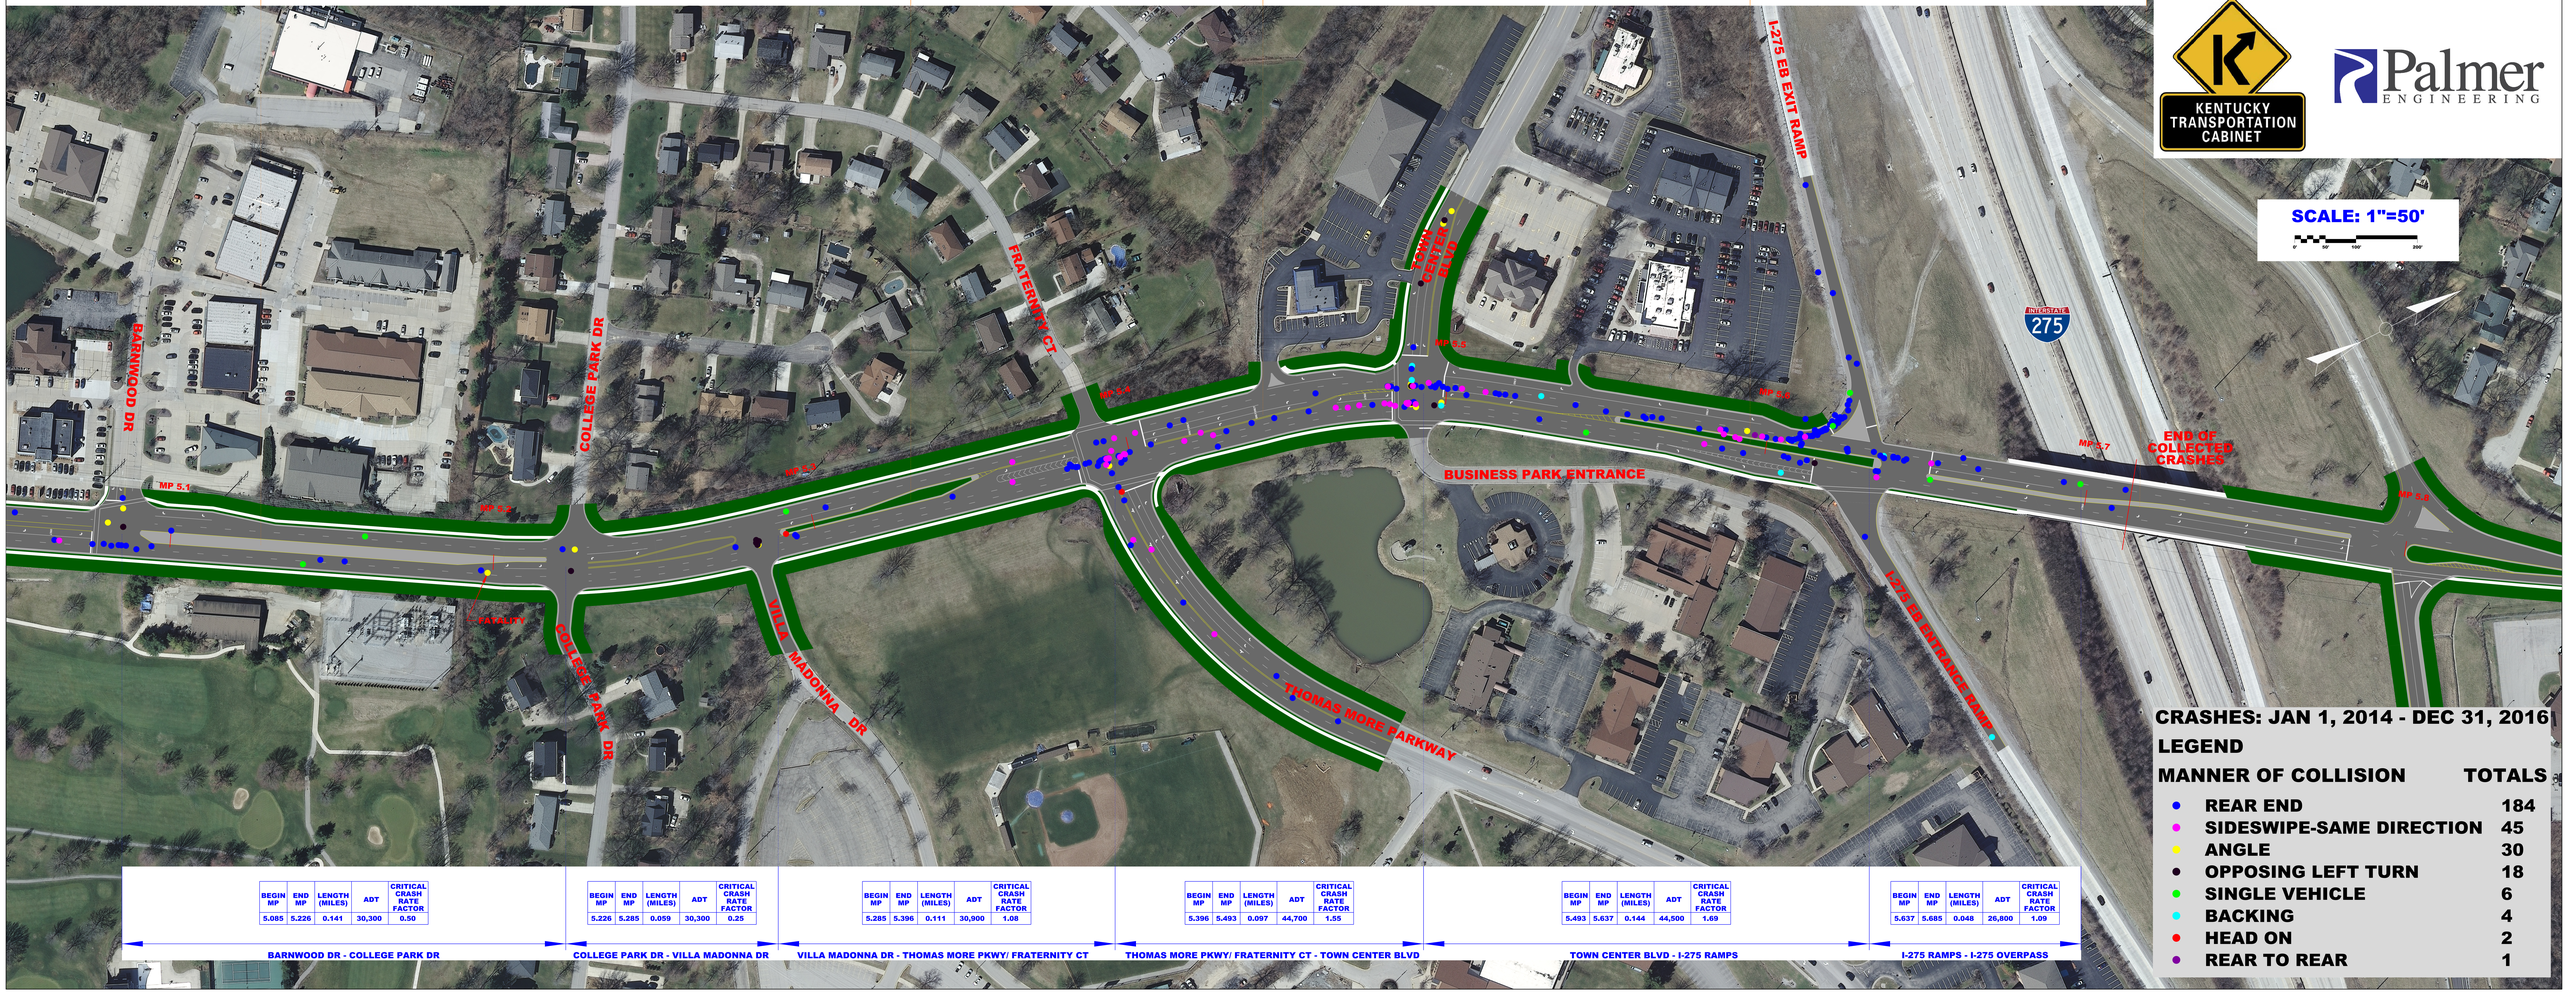

BEGIN MP	END MP	LENGTH (MILES)	ADT	CRITICAL CRASH RATE FACTOR
5.085	5.226	0.141	30,300	0.50

BARNWOOD DR - COLLEGE PARK DR

BEGIN MP	END MP	LENGTH (MILES)	ADT	CRITICAL CRASH RATE FACTOR
5.226	5.285	0.059	30,300	0.25

COLLEGE PARK DR - VILLA MADONNA DR

BEGIN MP	END MP	LENGTH (MILES)	ADT	CRITICAL CRASH RATE FACTOR
5.285	5.396	0.111	30,900	1.08

VILLA MADONNA DR - THOMAS MORE PKWY/ FRATERNITY CT

BEGIN MP	END MP	LENGTH (MILES)	ADT	CRITICAL CRASH RATE FACTOR
5.396	5.493	0.097	44,700	1.55

THOMAS MORE PKWY/ FRATERNITY CT - TOWN CENTER BLVD

BEGIN MP	END MP	LENGTH (MILES)	ADT	CRITICAL CRASH RATE FACTOR
5.493	5.637	0.144	44,500	1.69

TOWN CENTER BLVD - I-275 RAMPS

BEGIN MP	END MP	LENGTH (MILES)	ADT	CRITICAL CRASH RATE FACTOR
5.637	5.685	0.048	26,800	1.09

I-275 RAMPS - I-275 OVERPASS

CRASHES: JAN 1, 2014 - DEC 31, 2016

LEGEND

MANNER OF COLLISION	TOTALS
REAR END	184
SIDESWIPE-SAME DIRECTION	45
ANGLE	30
OPPOSING LEFT TURN	18
SINGLE VEHICLE	6
BACKING	4
HEAD ON	2
REAR TO REAR	1