ALTERNATE 2

SCALE: HORZ. 1" = 100'
VERT. 1" = 10'

SHEET 4 OF 5

Preliminary Line and Grade
Mountain Parkway Widening
Alternate 2
Item No. 10-168.00
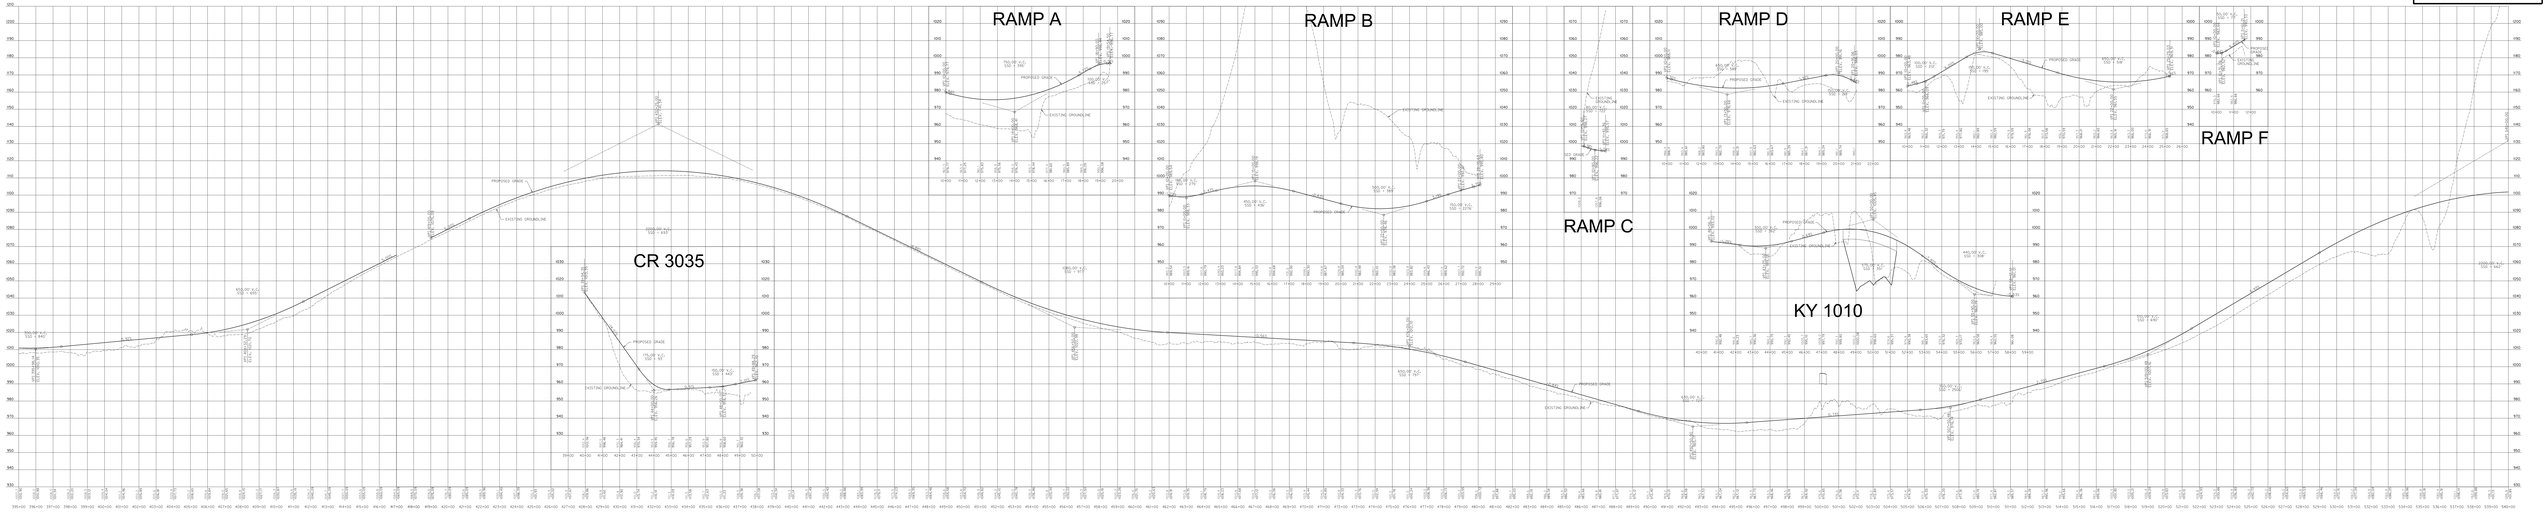
Wolfe County, Kentucky
November 2014