COUNTY OF	ITEM NO.	SHEET NO.
BULLITT	5-347.50	1

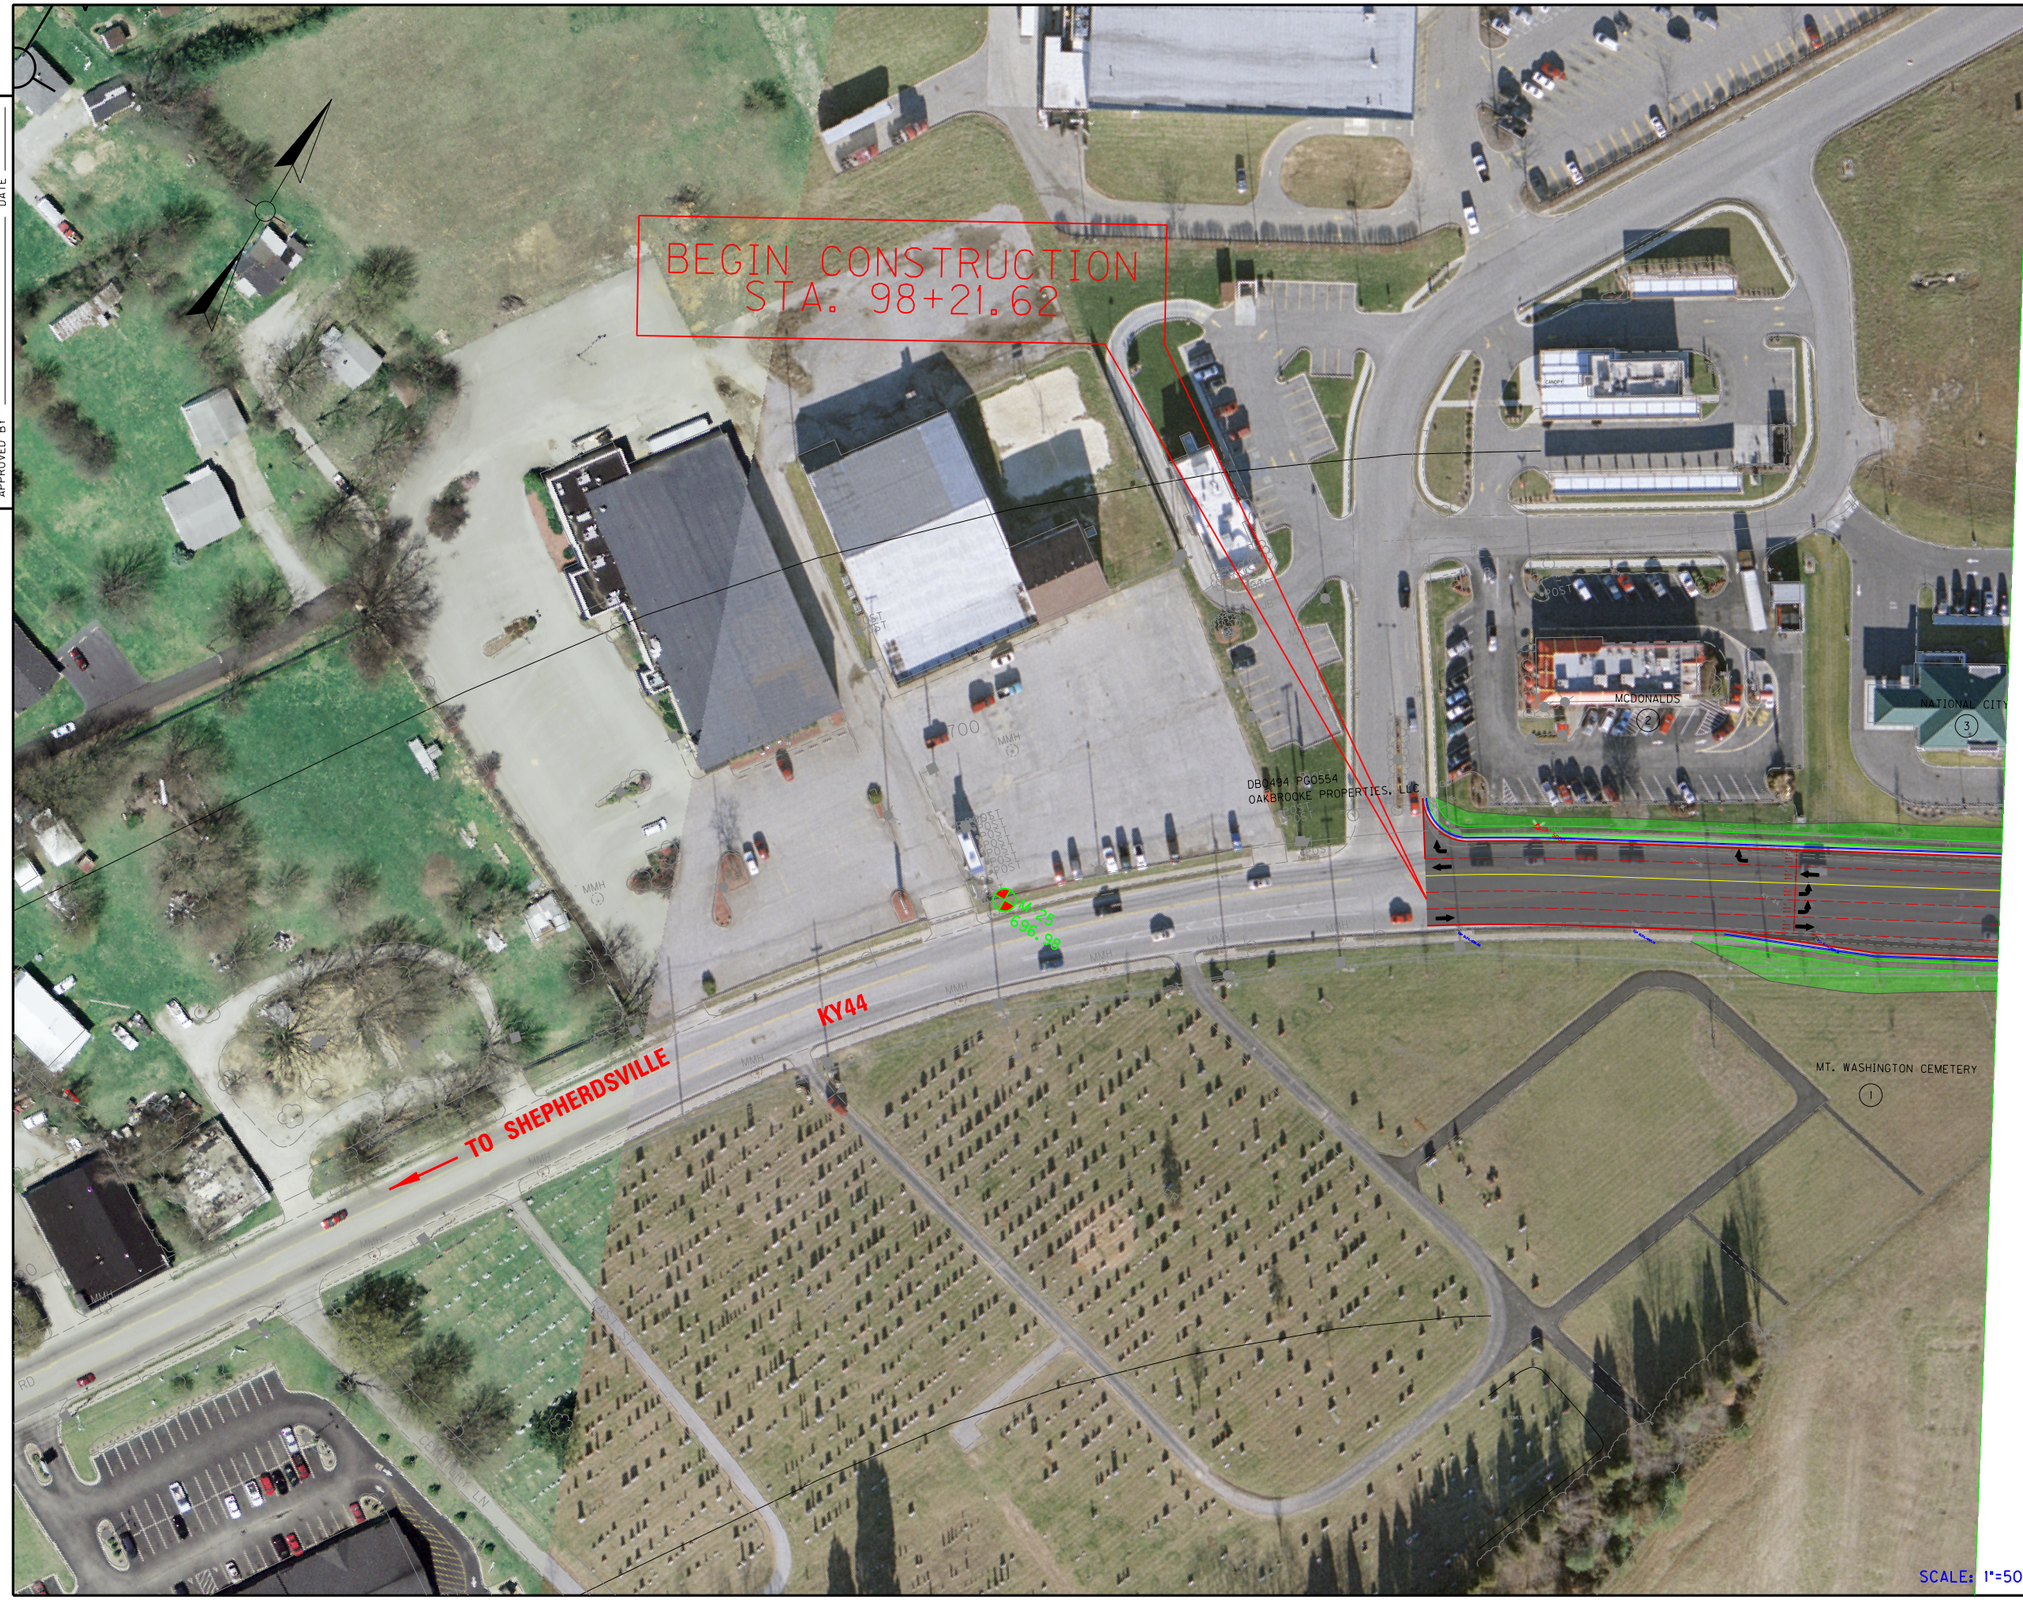

SCALE: 1"=50'

ALTERNATE 2

CHECKED BY _____ DATE _____

APPROVED BY _____ DATE _____

E-SHEET NAME:

COUNTY OF	ITEM NO.	SHEET NO.
BULLITT	5-347.50	2

ALTERNATE 2

CHECKED BY _____ DATE _____

APPROVED BY _____ DATE _____

E-SHEET NAME:

COUNTY OF	ITEM NO.	SHEET NO.
BULLITT	5-347.50	3

ALTERNATE 2

CHECKED BY _____ DATE _____

APPROVED BY _____ DATE _____

E-SHEET NAME:

COUNTY OF	ITEM NO.	SHEET NO.
BULLITT	5-347.50	4

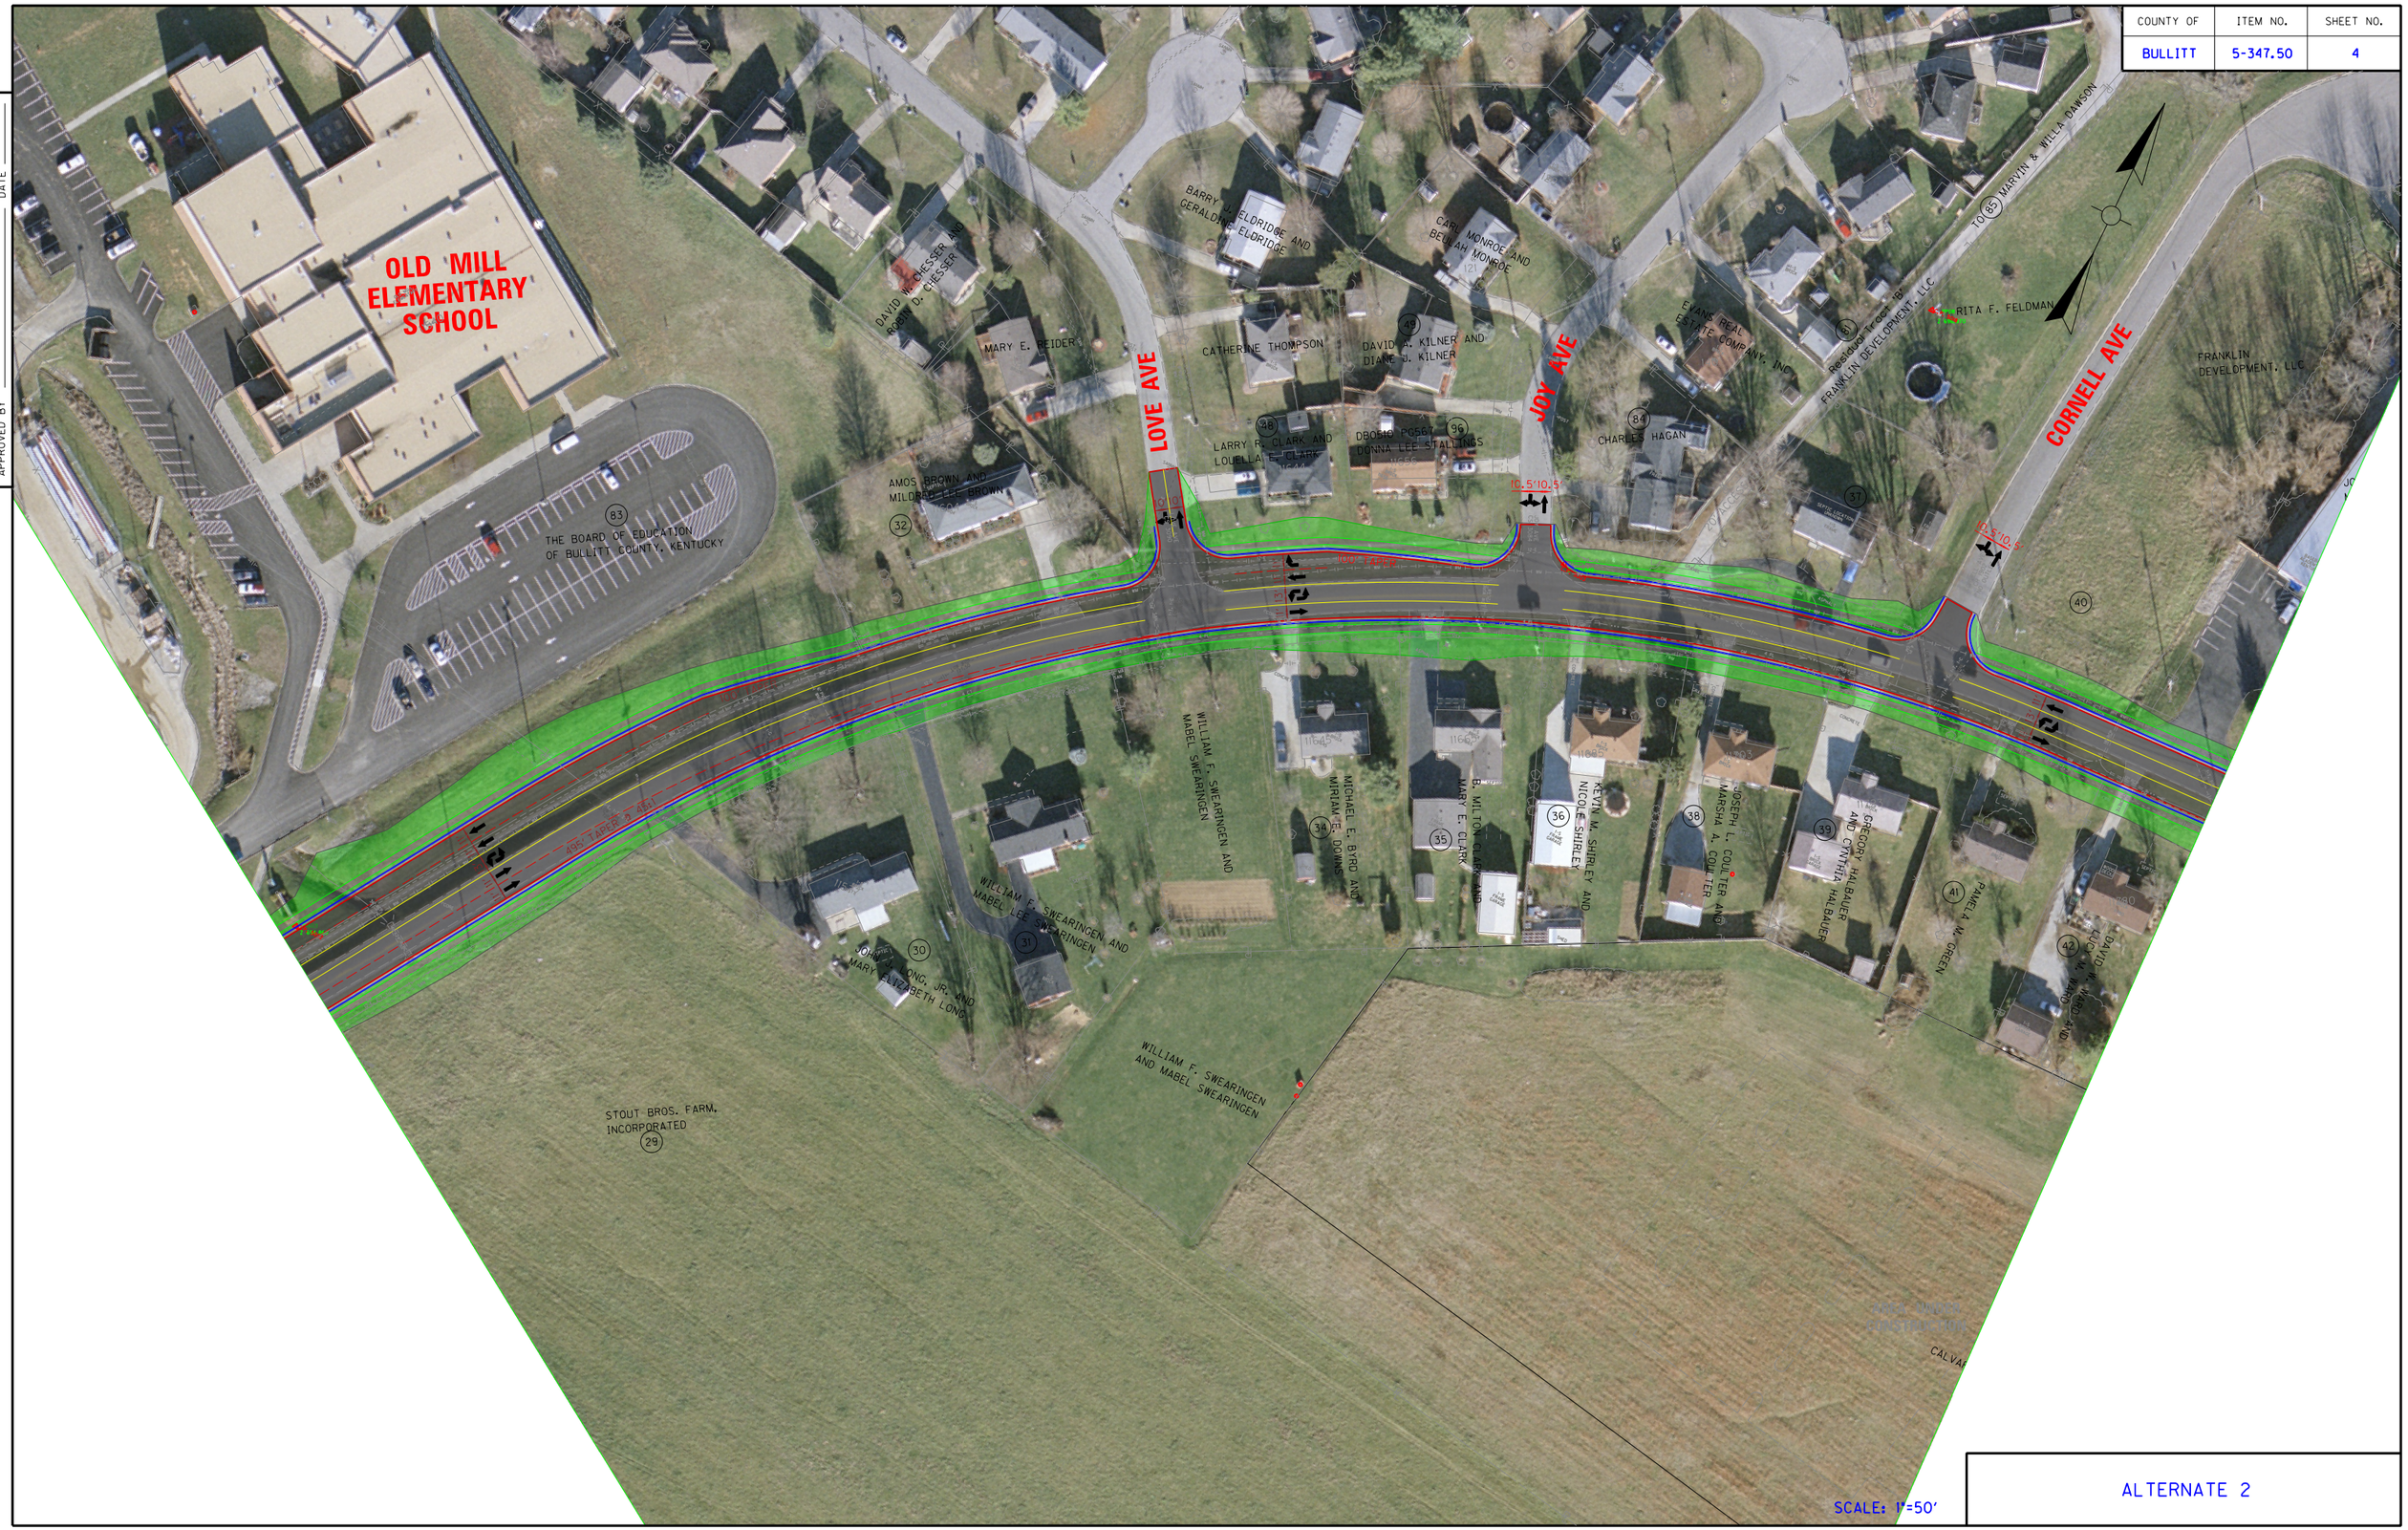

ALTERNATE 2

CHECKED BY _____ DATE _____

APPROVED BY _____ DATE _____

E-SHEET NAME:

COUNTY OF	ITEM NO.	SHEET NO.
BULLITT	5-347.50	5

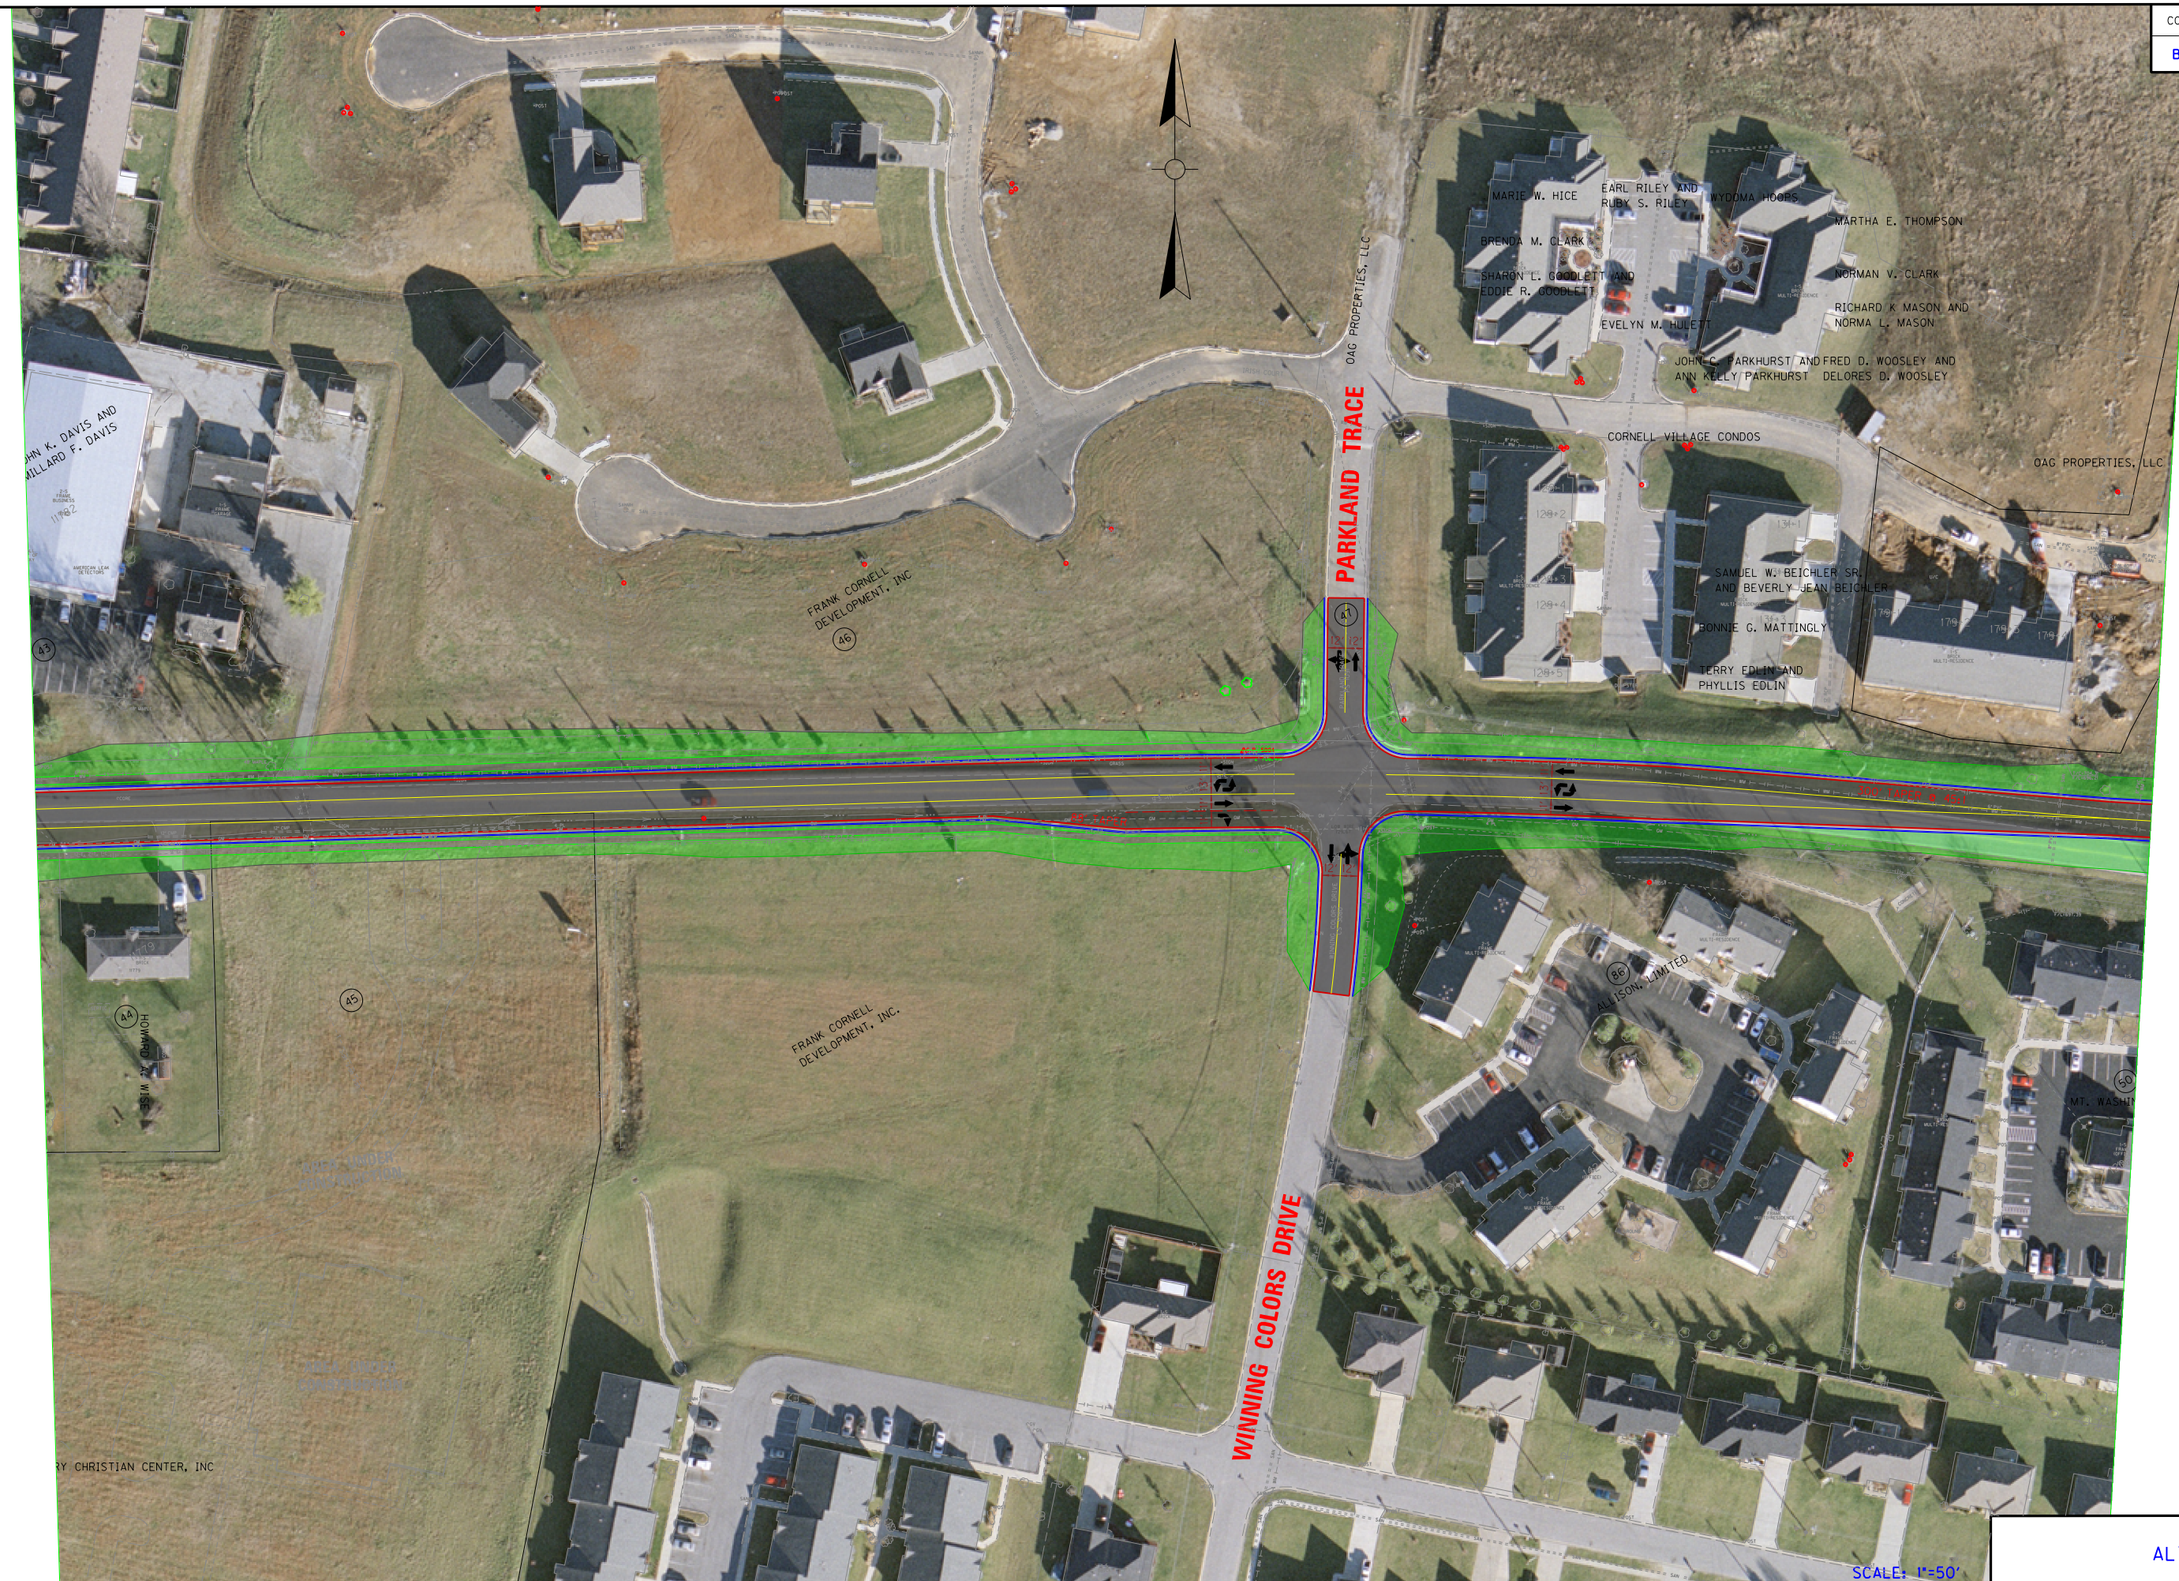

ALTERNATE 2

DATE
DATE
CHECKED BY
APPROVED BY
E-SHEET NAME:

COUNTY OF	ITEM NO.	SHEET NO.
BULLITT	5-347.50	6

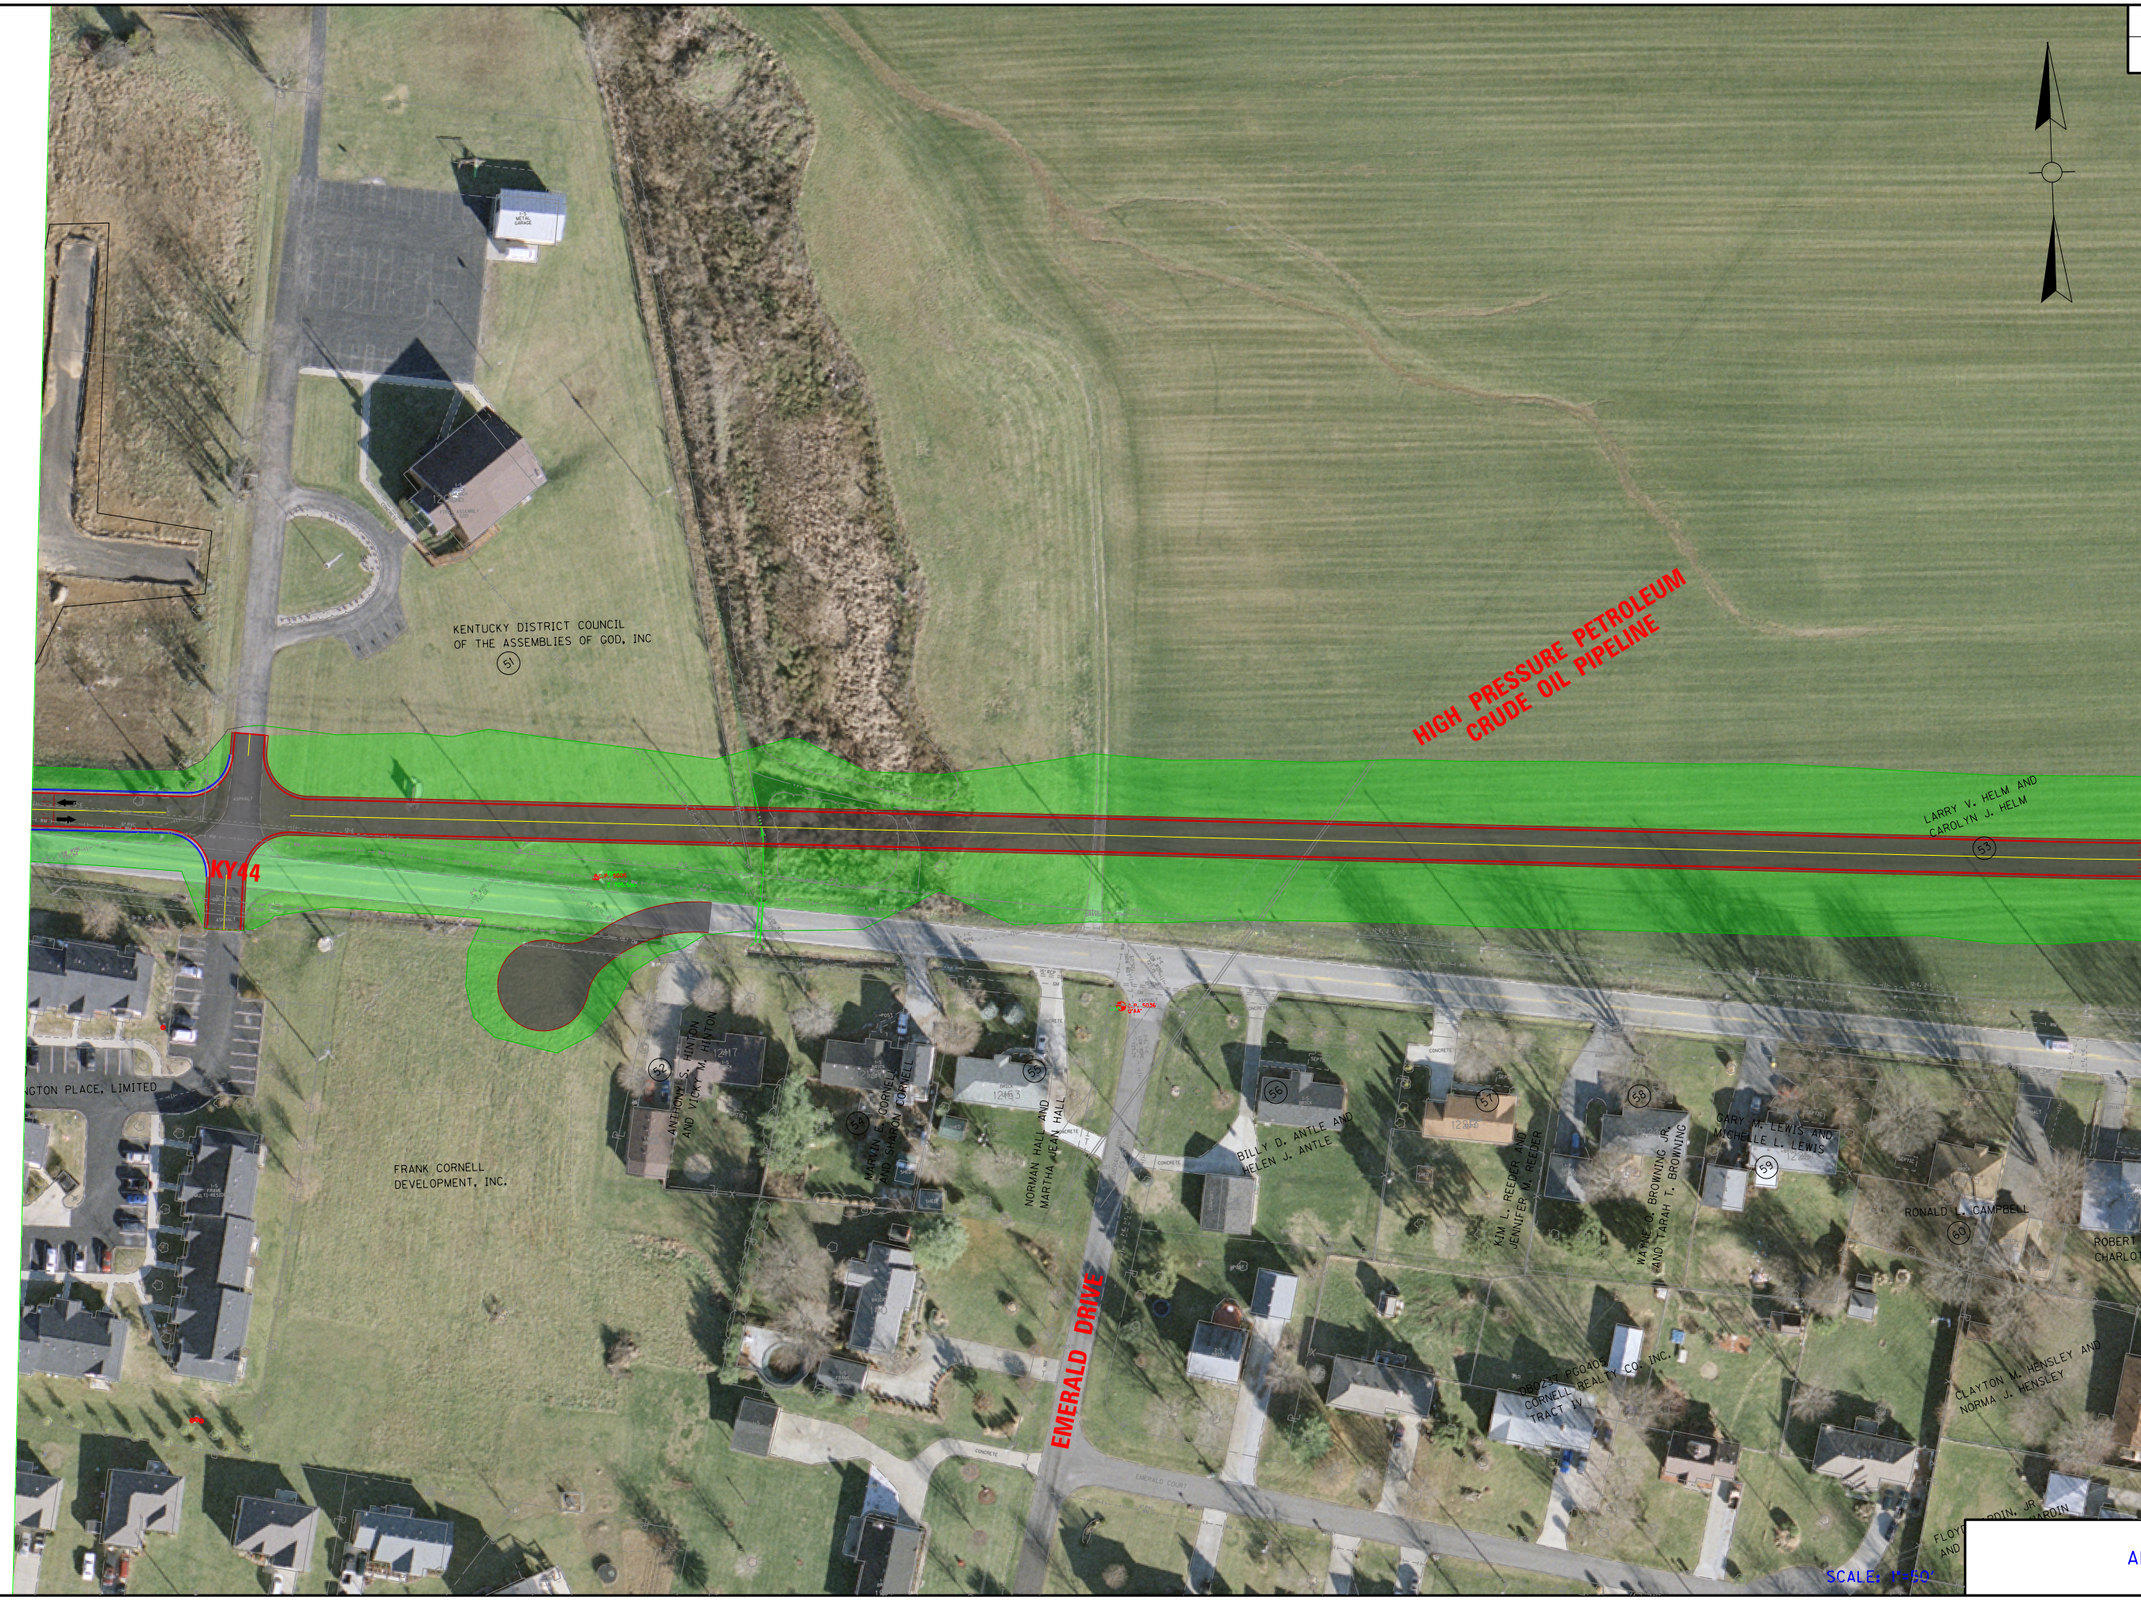

ALTERNATE 2

CHECKED BY _____ DATE _____

APPROVED BY _____ DATE _____

E-SHEET NAME:

COUNTY OF	ITEM NO.	SHEET NO.
BULLITT	5-347.50	7

ALTERNATE 2

CHECKED BY _____ DATE _____

APPROVED BY _____ DATE _____

E-SHEET NAME:

COUNTY OF	ITEM NO.	SHEET NO.
BULLITT	5-347.50	8

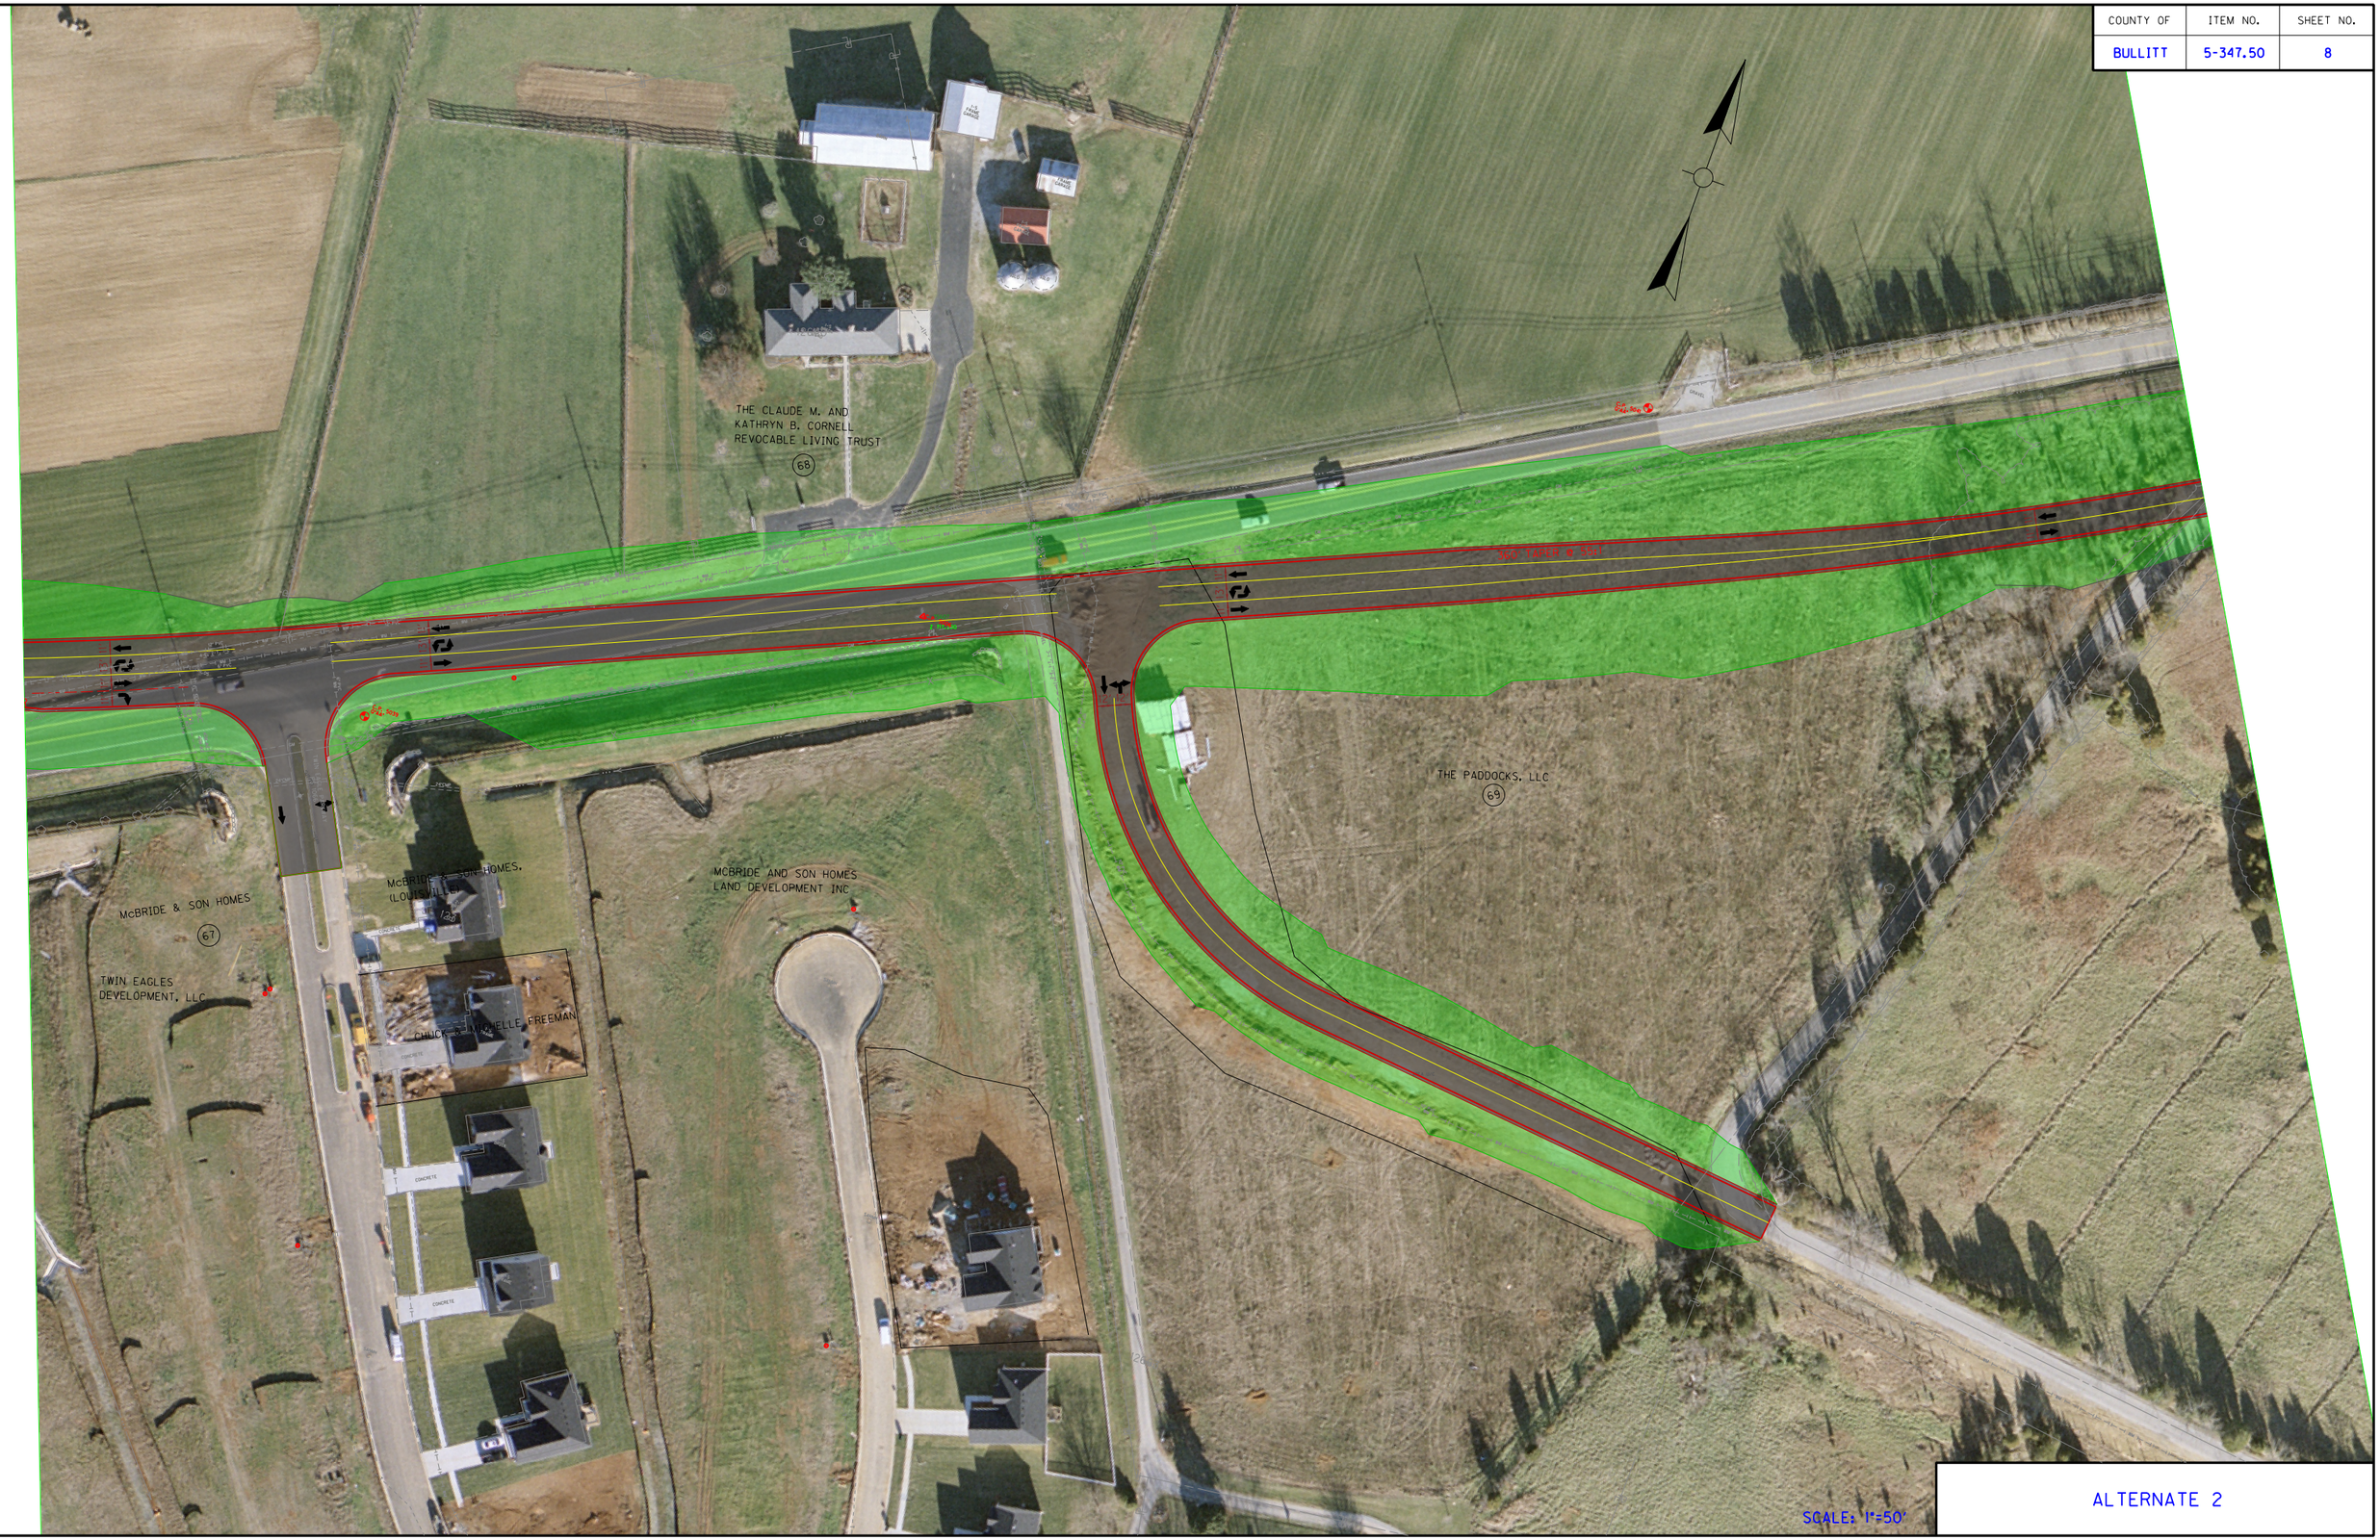

ALTERNATE 2

CHECKED BY ____ DATE ____

APPROVED BY ____ DATE ____

E-SHEET NAME:

COUNTY OF	ITEM NO.	SHEET NO.
BULLITT	5-347.50	9

ALTERNATE 2

CHECKED BY _____ DATE _____

APPROVED BY _____ DATE _____

E-SHEET NAME:

COUNTY OF	ITEM NO.	SHEET NO.
BULLITT	5-347.50	10

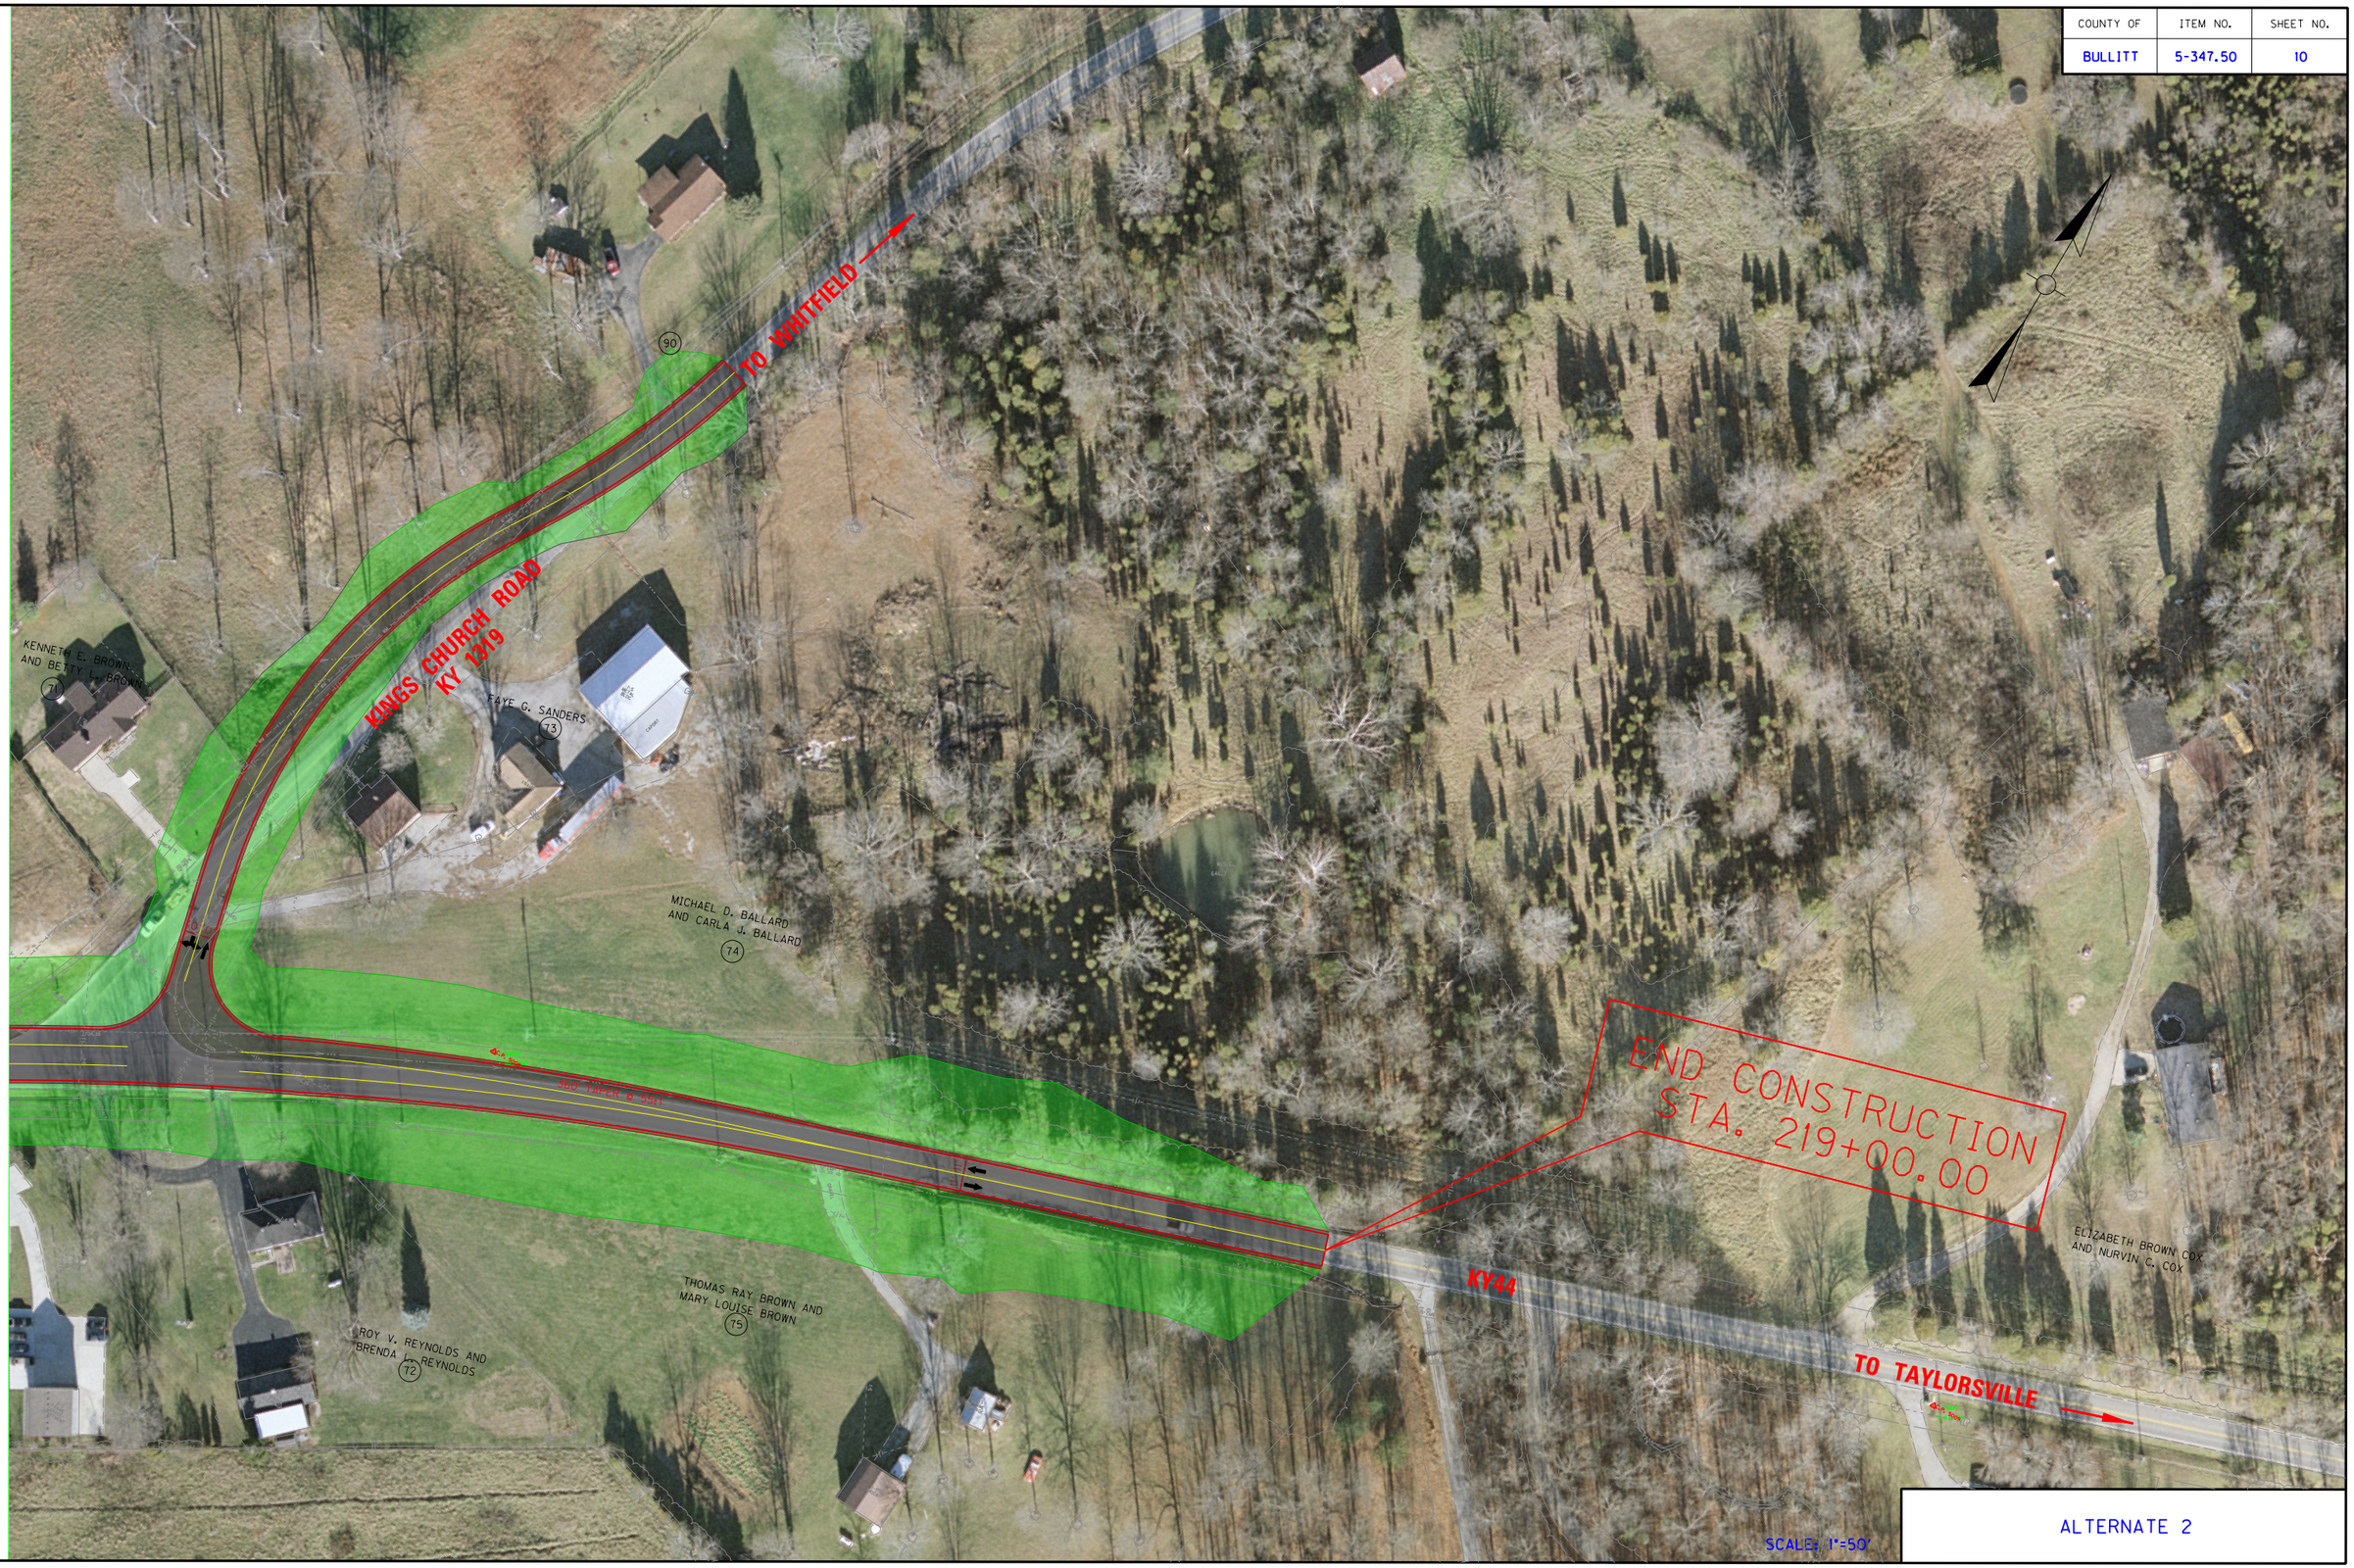

ALTERNATE 2

CHECKED BY _____ DATE _____

APPROVED BY _____ DATE _____

E-SHEET NAME: