



**ITEM #04-153.01**
**HARDIN COUNTY**
**DESIGN BUILD**
**KY 251 (SHEPHERDSVILLE RD.)**

Disturb Limits Based on 45 mph Design Speed
Gas Main
Water Main
Sanitary Sewer Main
Underground Telephone
Overhead Electric
Existing ROW Line
Existing Property Line
Oil Main

SCALE:1"=50

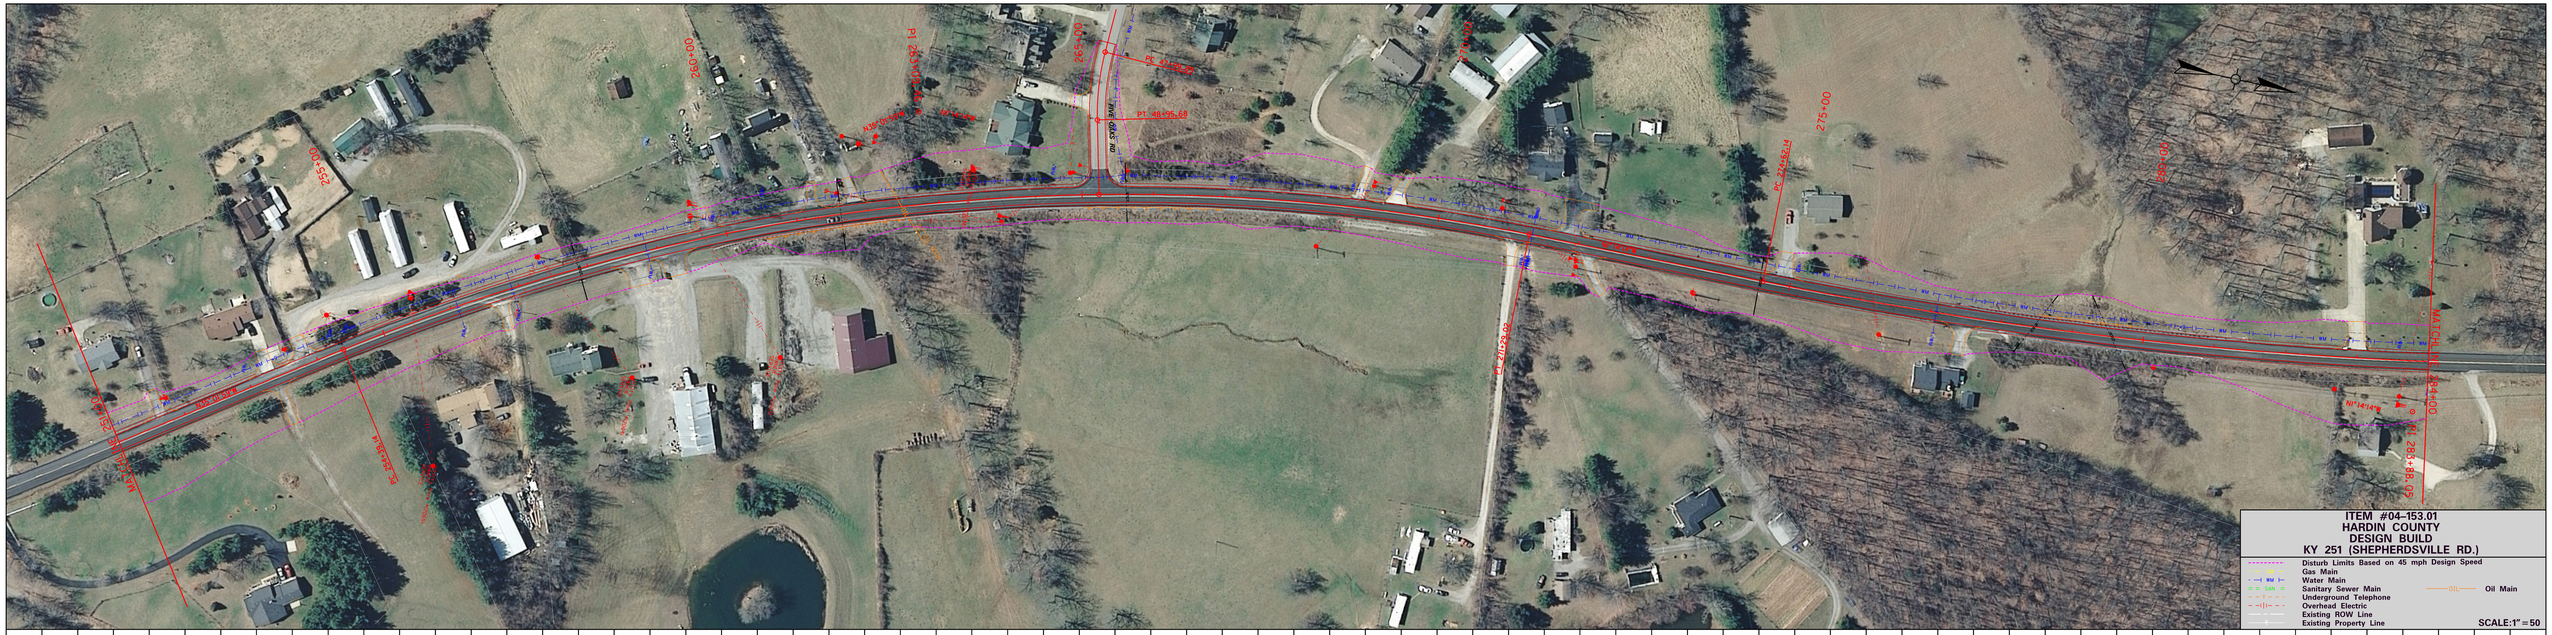