BATCHLINE
KY 251
ITEM #04-153.01
HARDIN COUNTY
DESIGN BUILD
KY 251 (SHEPHERDSVILLE RD.)
Disturb Limits Based on 45 mph Design Speed
Gas Main
Water Main
Sanitary Sewer Main
Underground Telephone
Overhead Electric
Existing ROW Line
Existing Property Line
SCALE:1" = 50

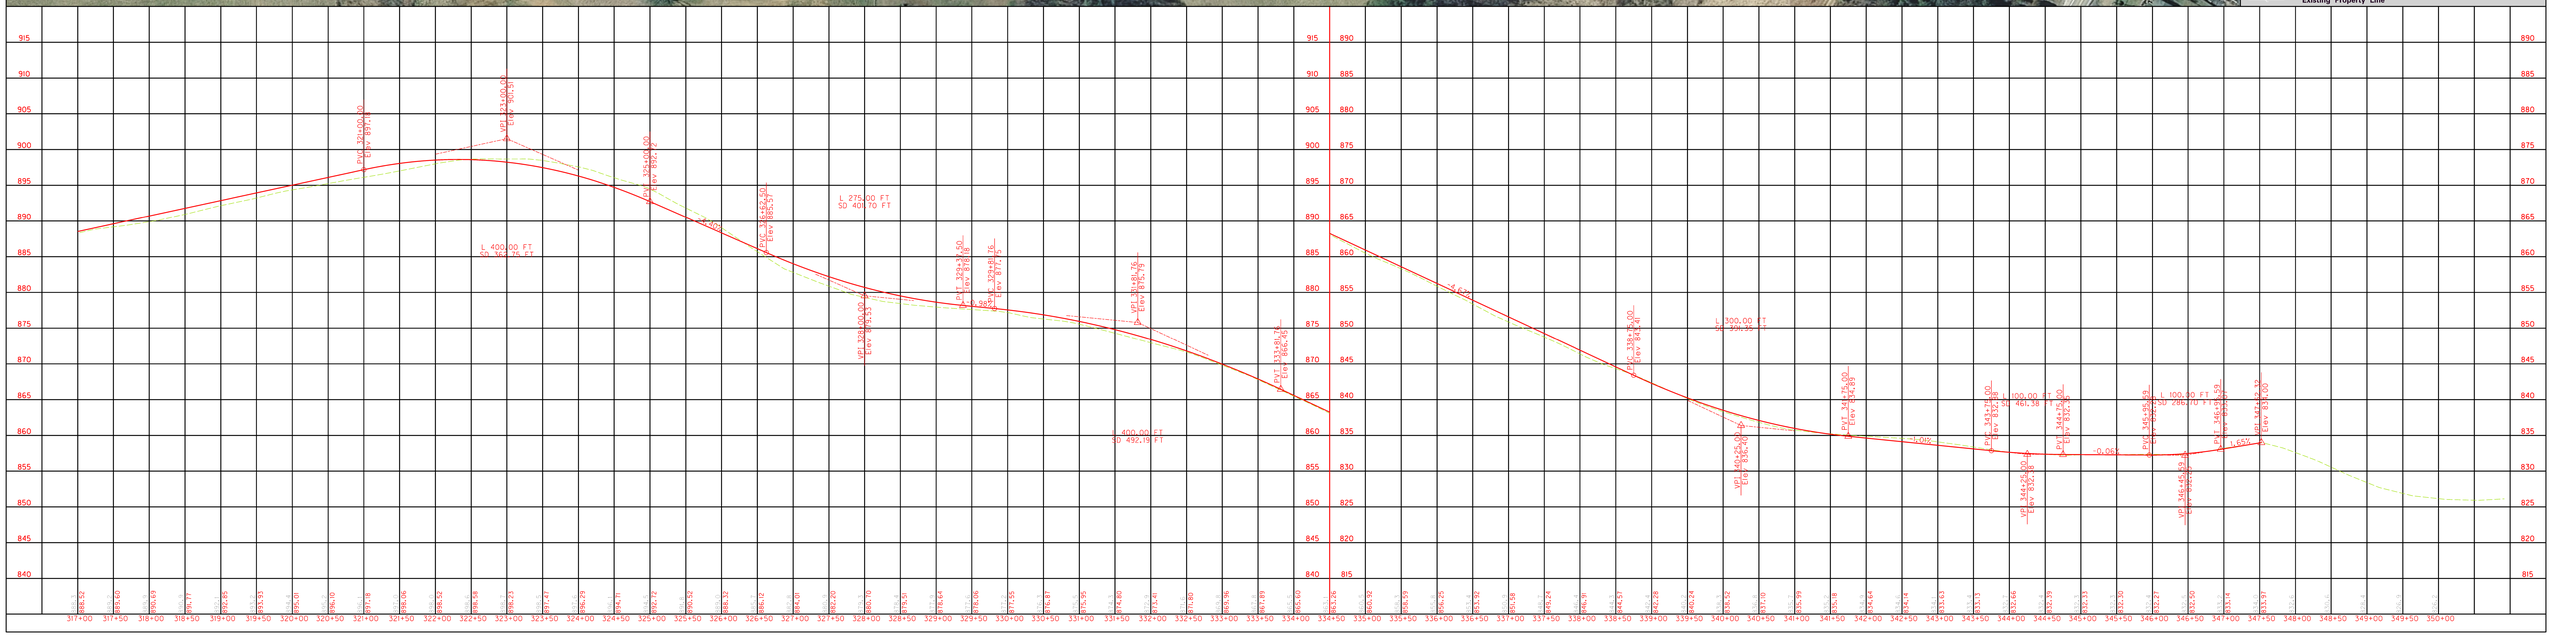
L 400.00 FT
SD 160.70 FT
L 275.00 FT
SD 401.70 FT
L 400.00 FT
SD 492.19 FT
L 300.00 FT
SD 461.38
L 100.00 FT
SD 286.70 FT
-1.0%
-0.06%
-1.65%