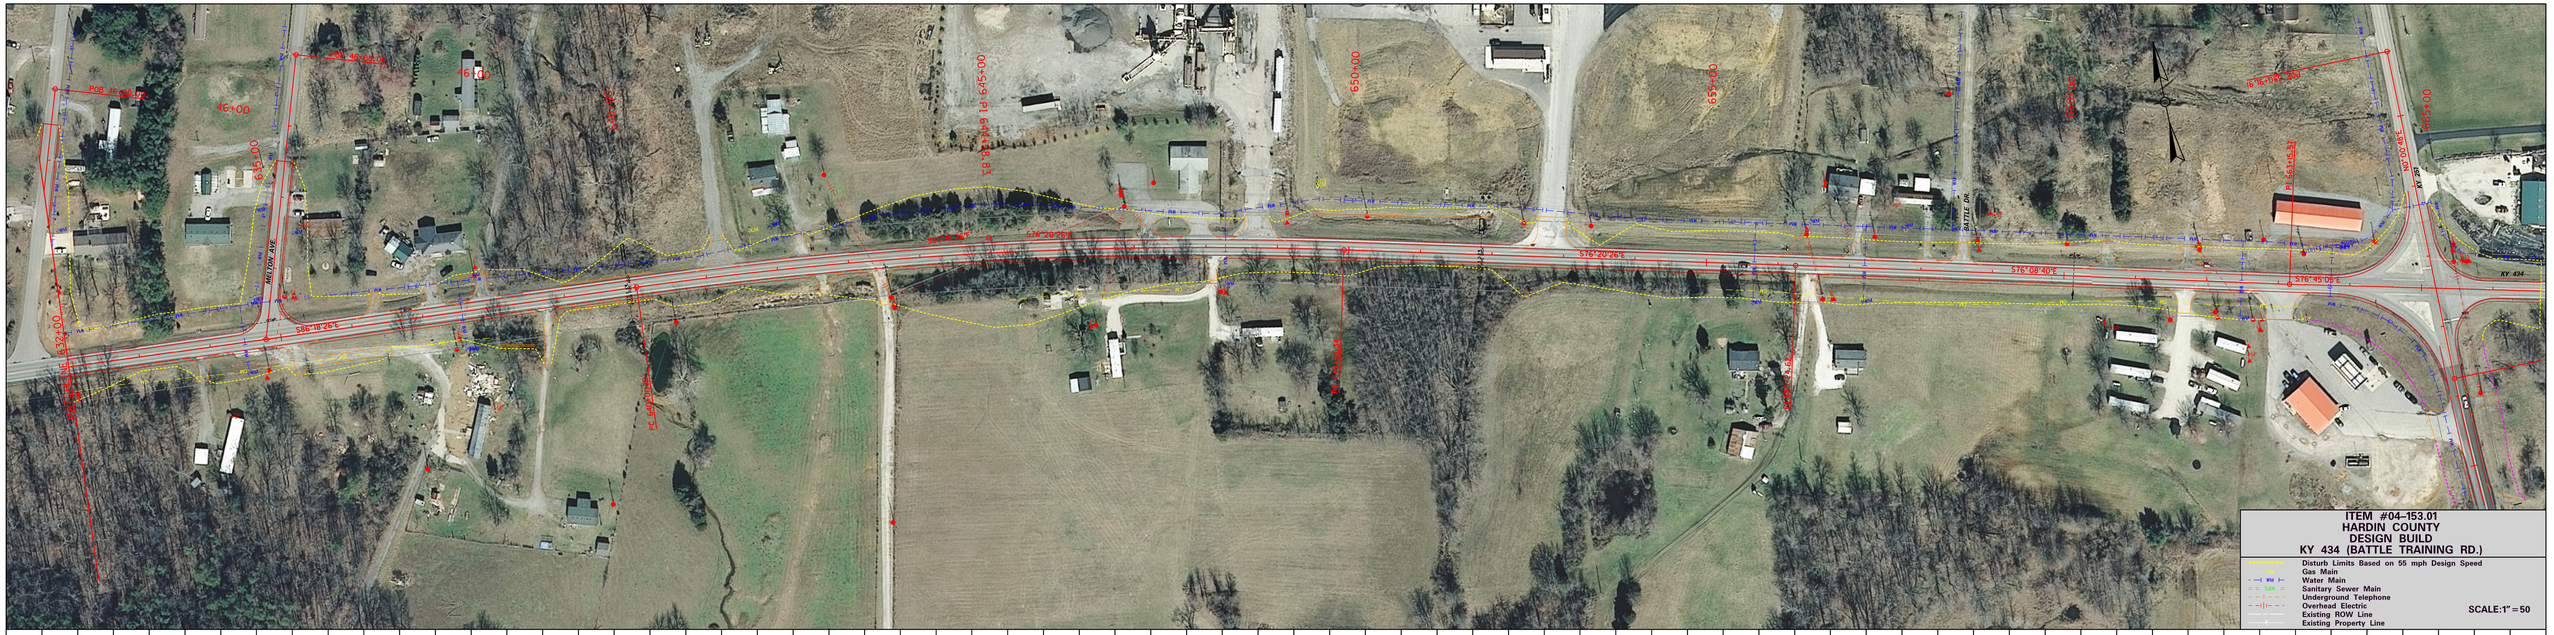

ITEM #04-153.01
HARDIN COUNTY
DESIGN BUILD
KY 434 (BATTLE TRAINING RD.)
Disturb Limits Based on 55 mph Design Speed
Gas Main
Water Main
Sanitary Sewer Main
Underground Telephone
Overhead Electric
Existing ROW Line
Existing Property Line
SCALE:1" = 50

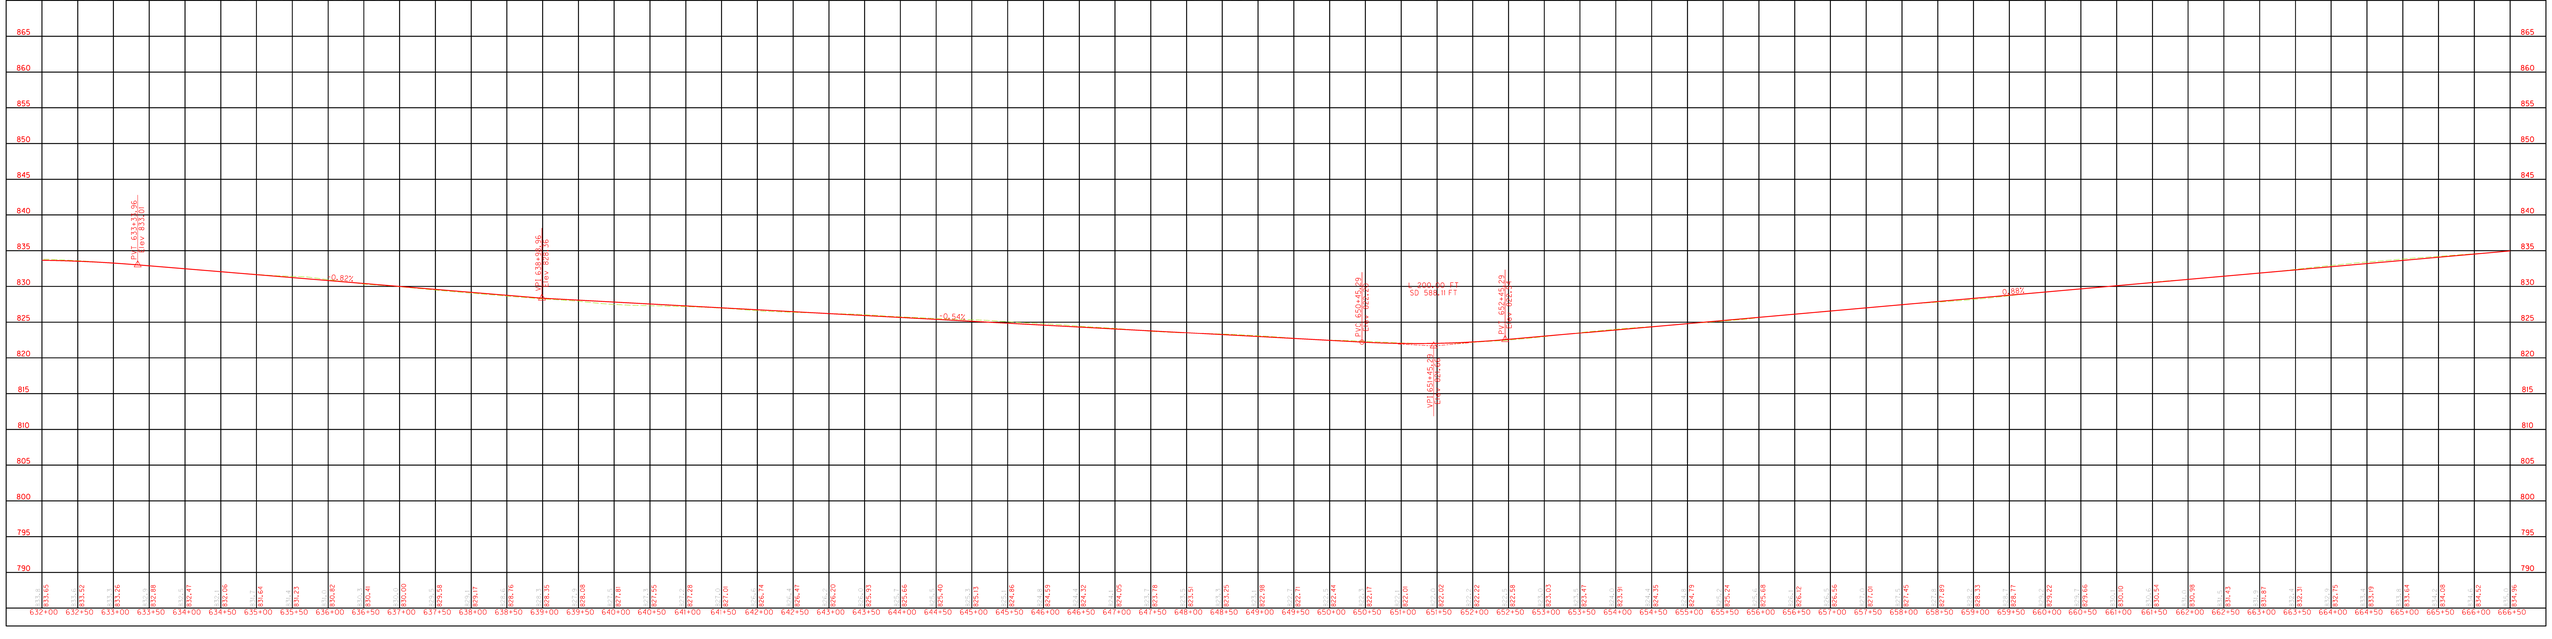

865
860
855
850
845
840
835
830
825
820
815
810
805
800
795
790
0.82%
-0.54%
0.88%