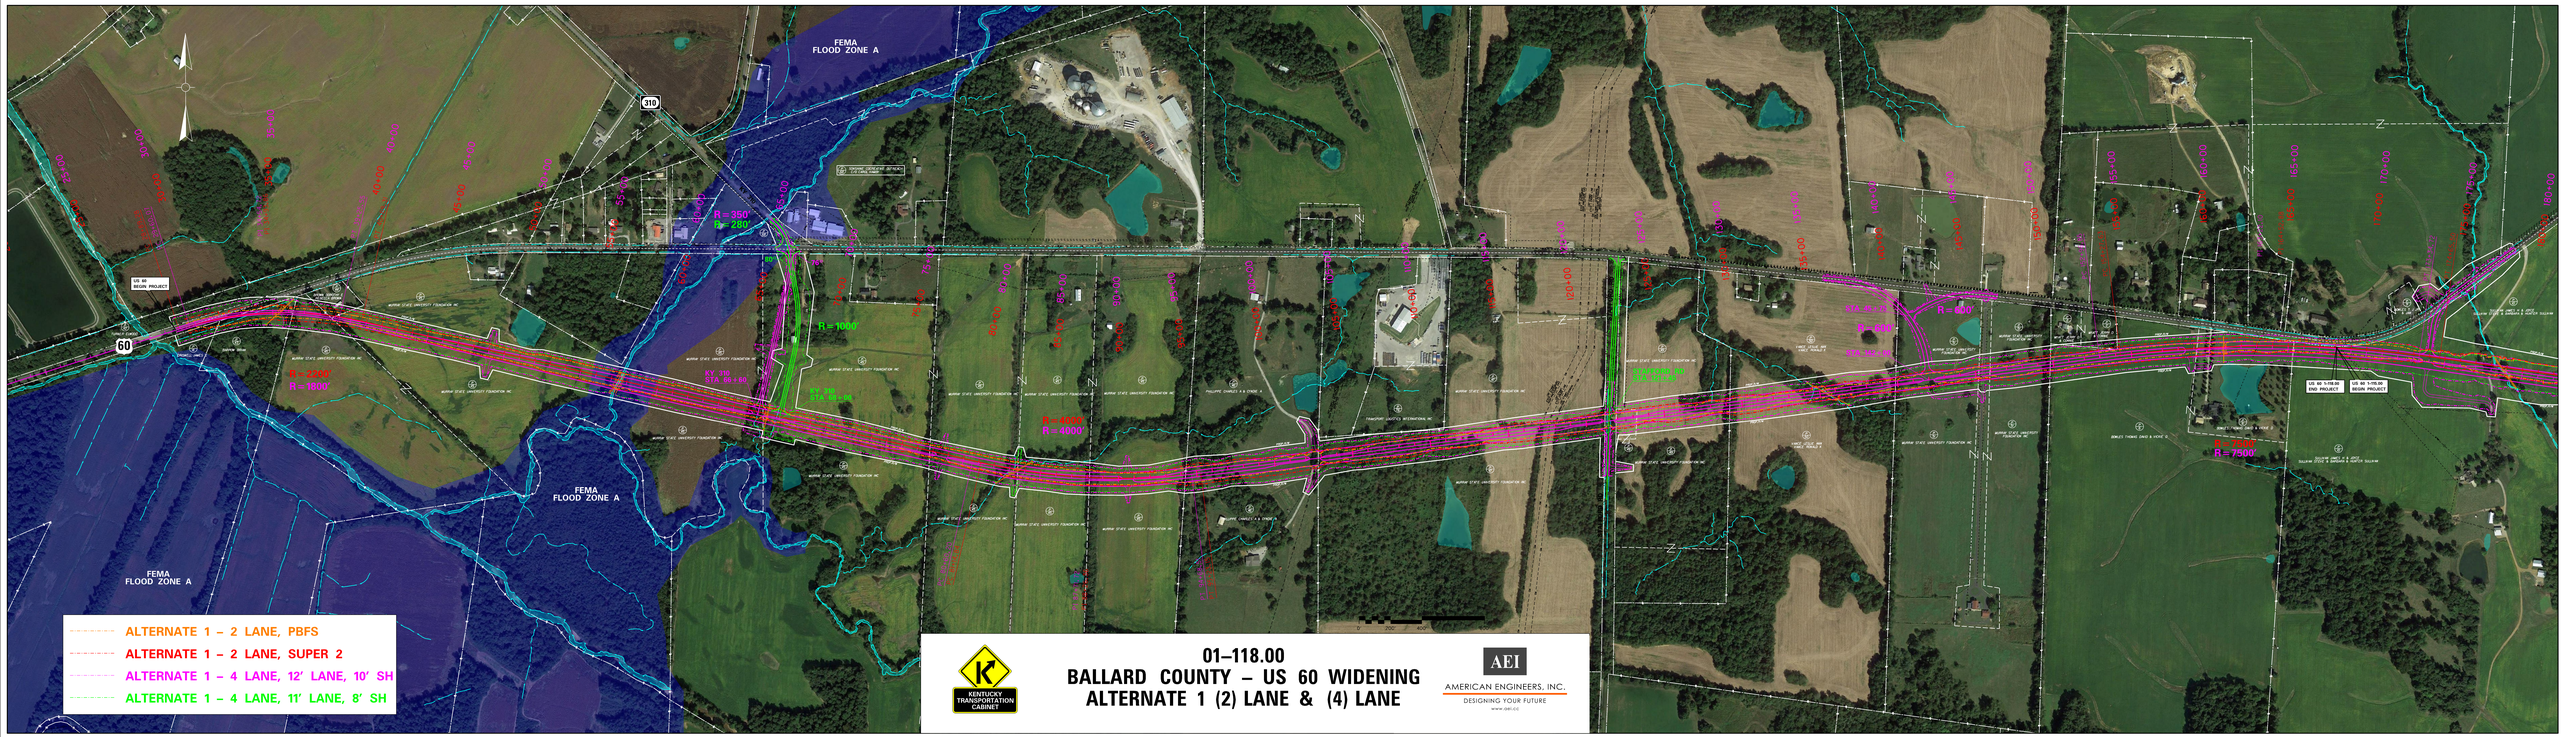

KENTUCKY TRANSPORTATION CABINET

01–118.00
BALLARD COUNTY – US 60 WIDENING
ALTERNATE 1 (2) LANE & (4) LANE

AEI
AMERICAN ENGINEERS, INC.
DESIGNING YOUR FUTURE
www.aei.cc