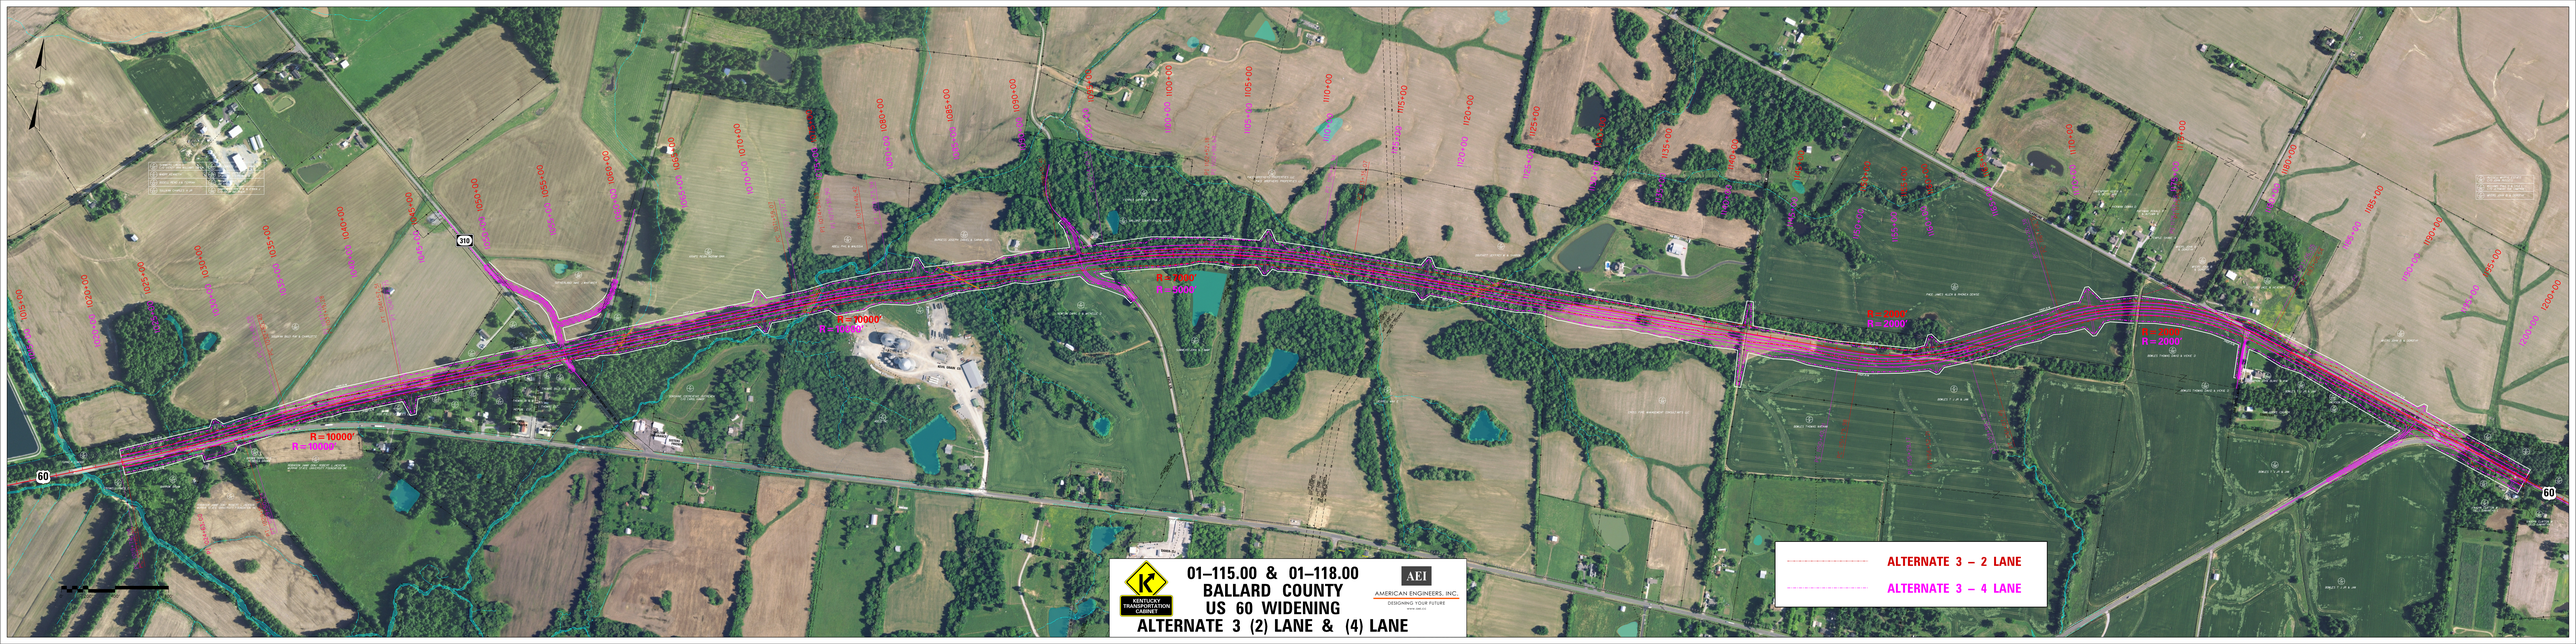

R = 10000'
R = 10000'
R = 20000'
R = 20000'
R = 2000'
R = 2000'
60
60
ALTERNATE 3 – 2 LANE
ALTERNATE 3 – 4 LANE
01–115.00 & 01–118.00
BALLARD COUNTY
US 60 WIDENING
ALTERNATE 3 (2) LANE & (4) LANE
KENTUCKY TRANSPORTATION CABINET
AEI
AMERICAN ENGINEERS, INC.
DESIGNING YOUR FUTURE