# ITEM #5–8908.00
# KY 155 (TAYLORSVILLE ROAD)
# PREFERRED ALTERNATIVE

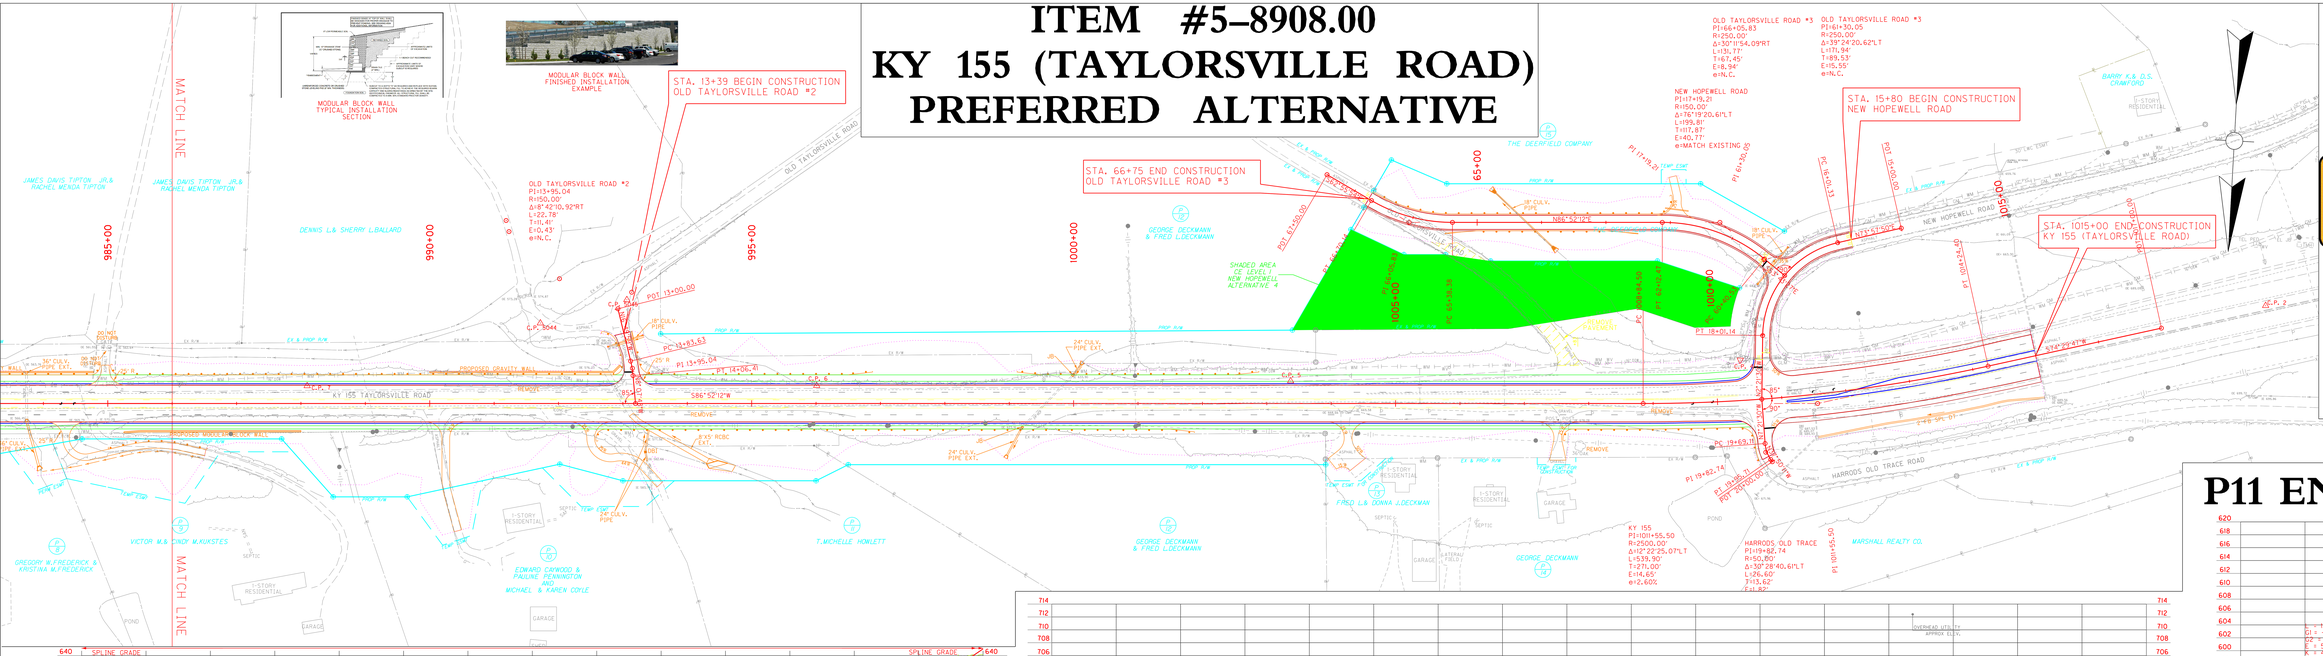


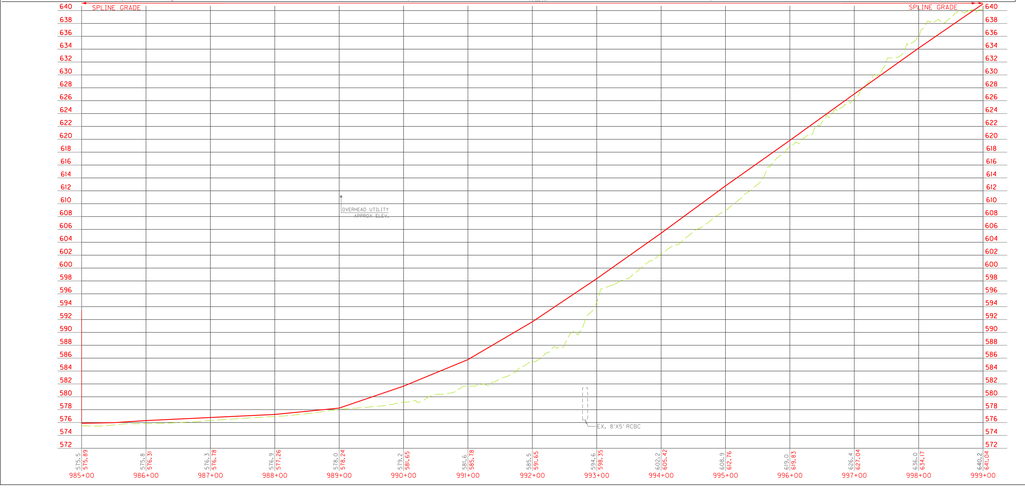


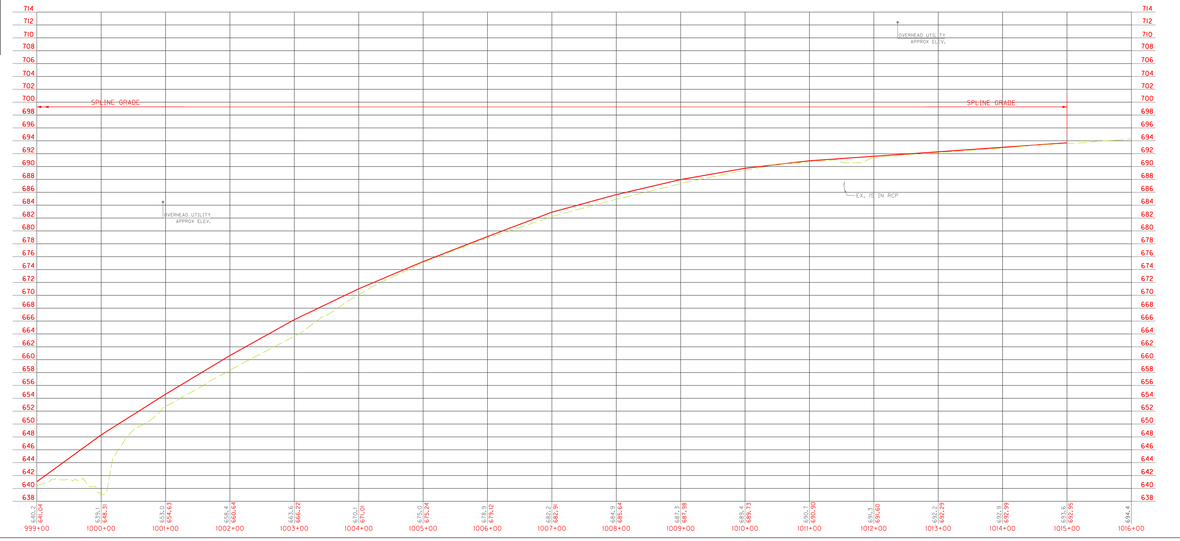


# P11 ENTRANCE

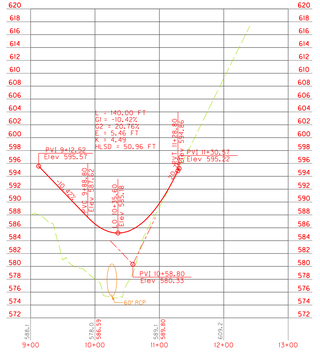


# OT2

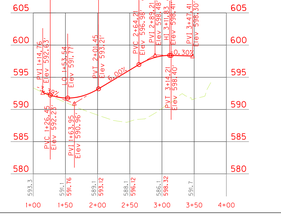


KENTUCKY TRANSPORTATION CABINET

AECOM

KY 155
ITEM NO. 5–8908.00
SCALE: 1" = 50'