ITEM 4-171.00 HARDIN COUNTY
US 31W ALT 2 EXHIBIT

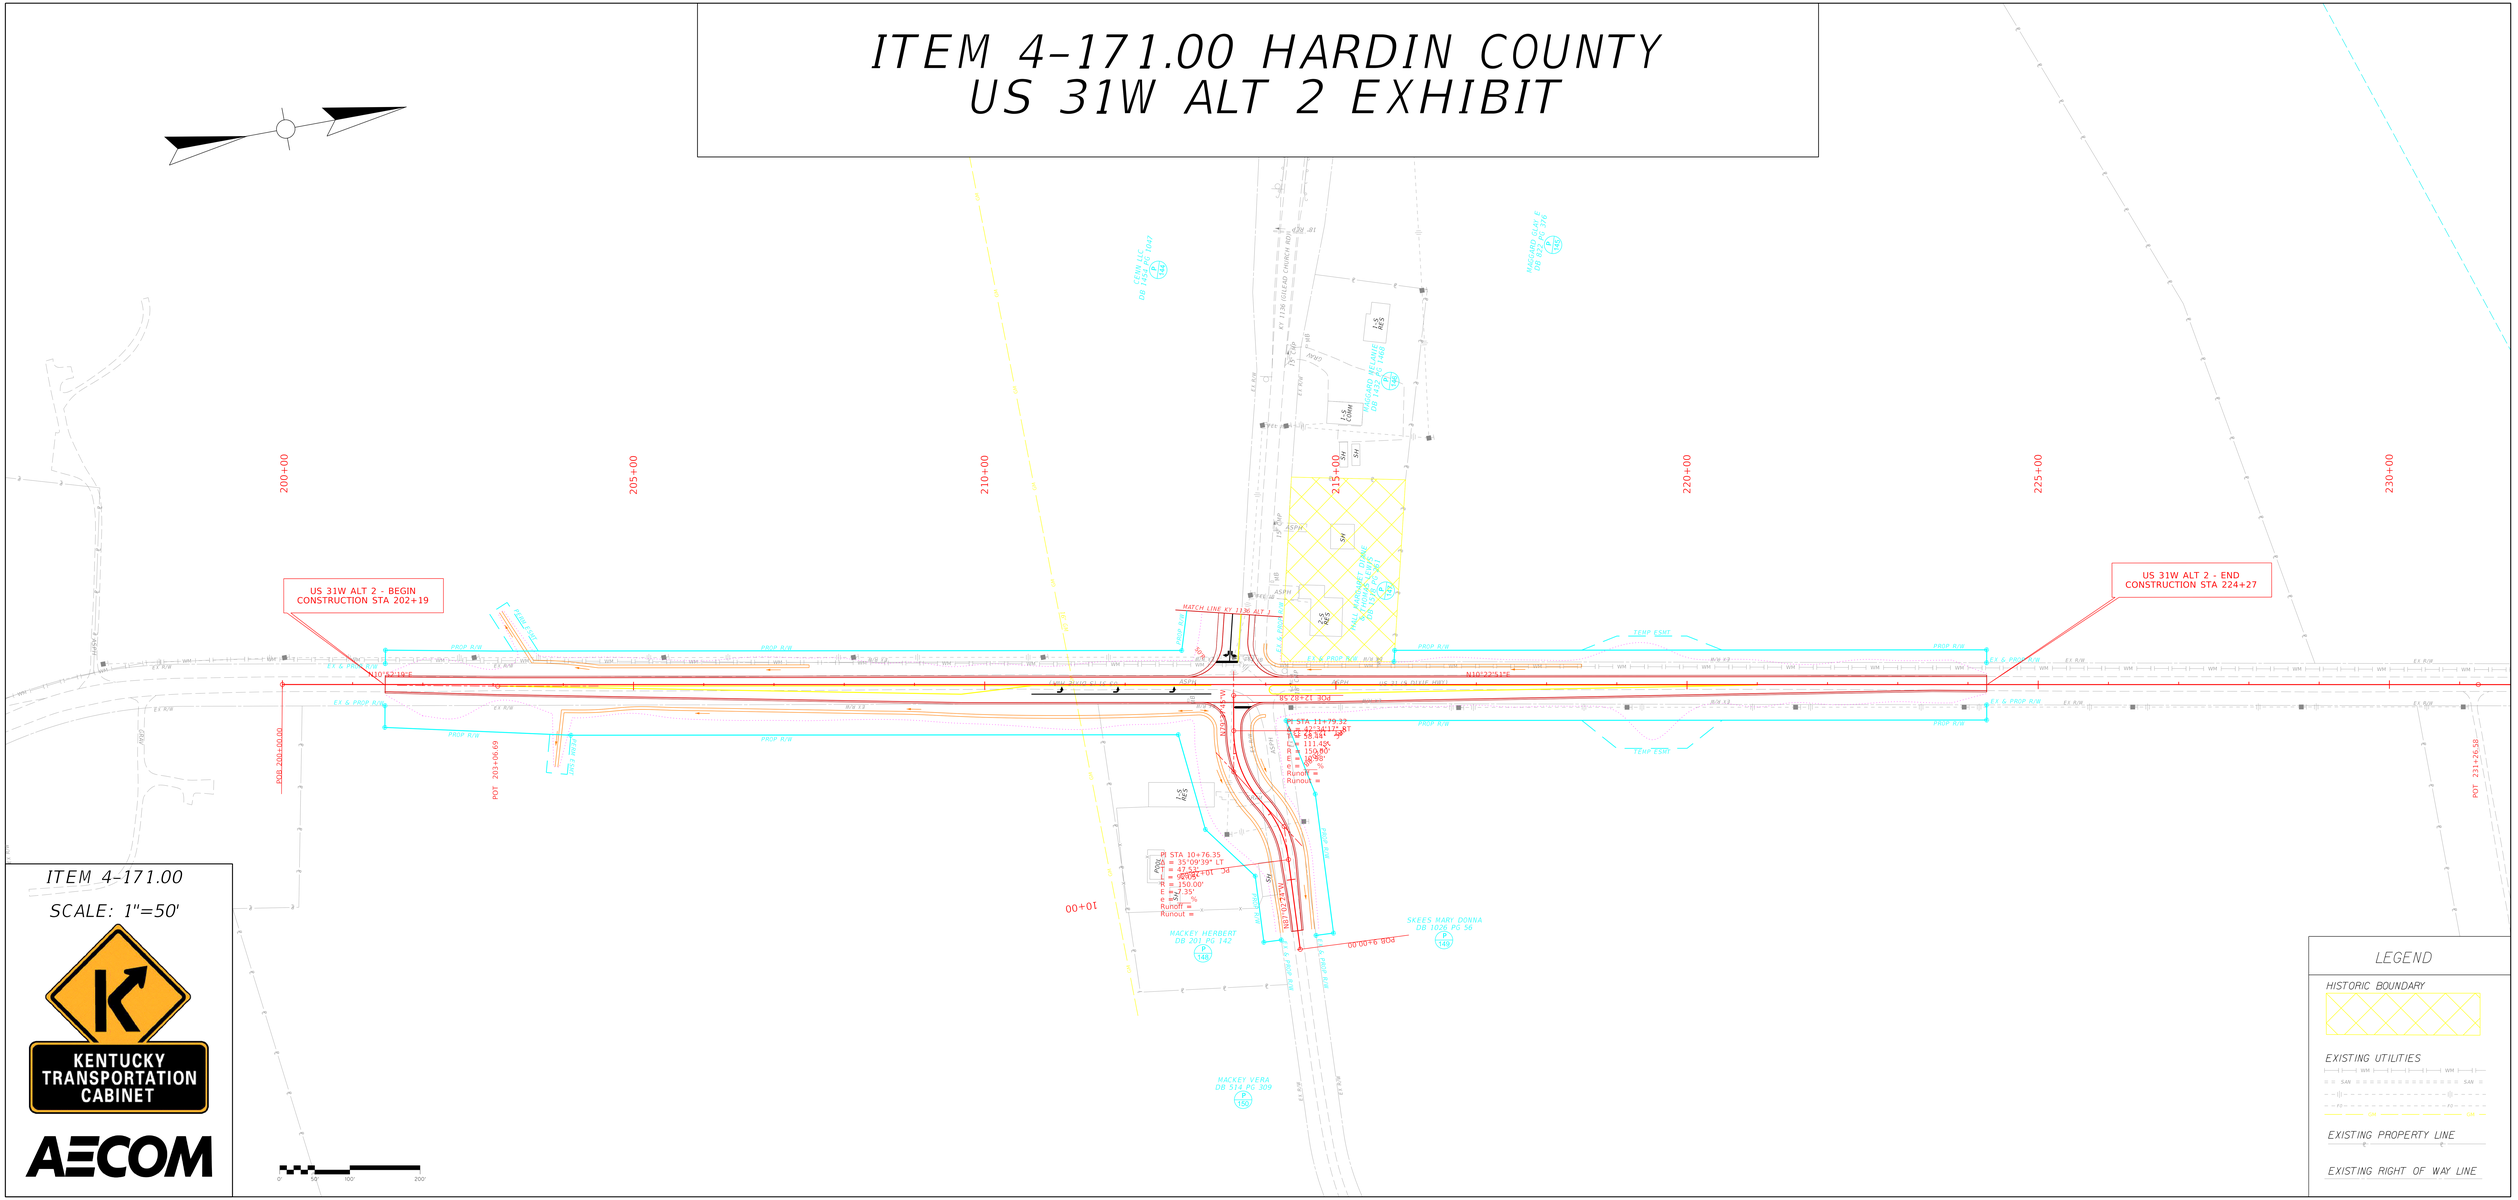

ITEM 4-171.00

SCALE: 1"=50'

KENTUCKY TRANSPORTATION CABINET

AECOM

LEGEND

HISTORIC BOUNDARY

EXISTING UTILITIES

EXISTING PROPERTY LINE

EXISTING RIGHT OF WAY LINE