LEITCHFIELD WESTERN BYPASS
ALTERNATE B

KENTUCKY TRANSPORTATION CABINET

AEI AMERICAN ENGINEERS, INC. DESIGNING YOUR FUTURE www.aei.cc

HMB PROFESSIONAL ENGINEERS, INC

Cardno Shaping the Future

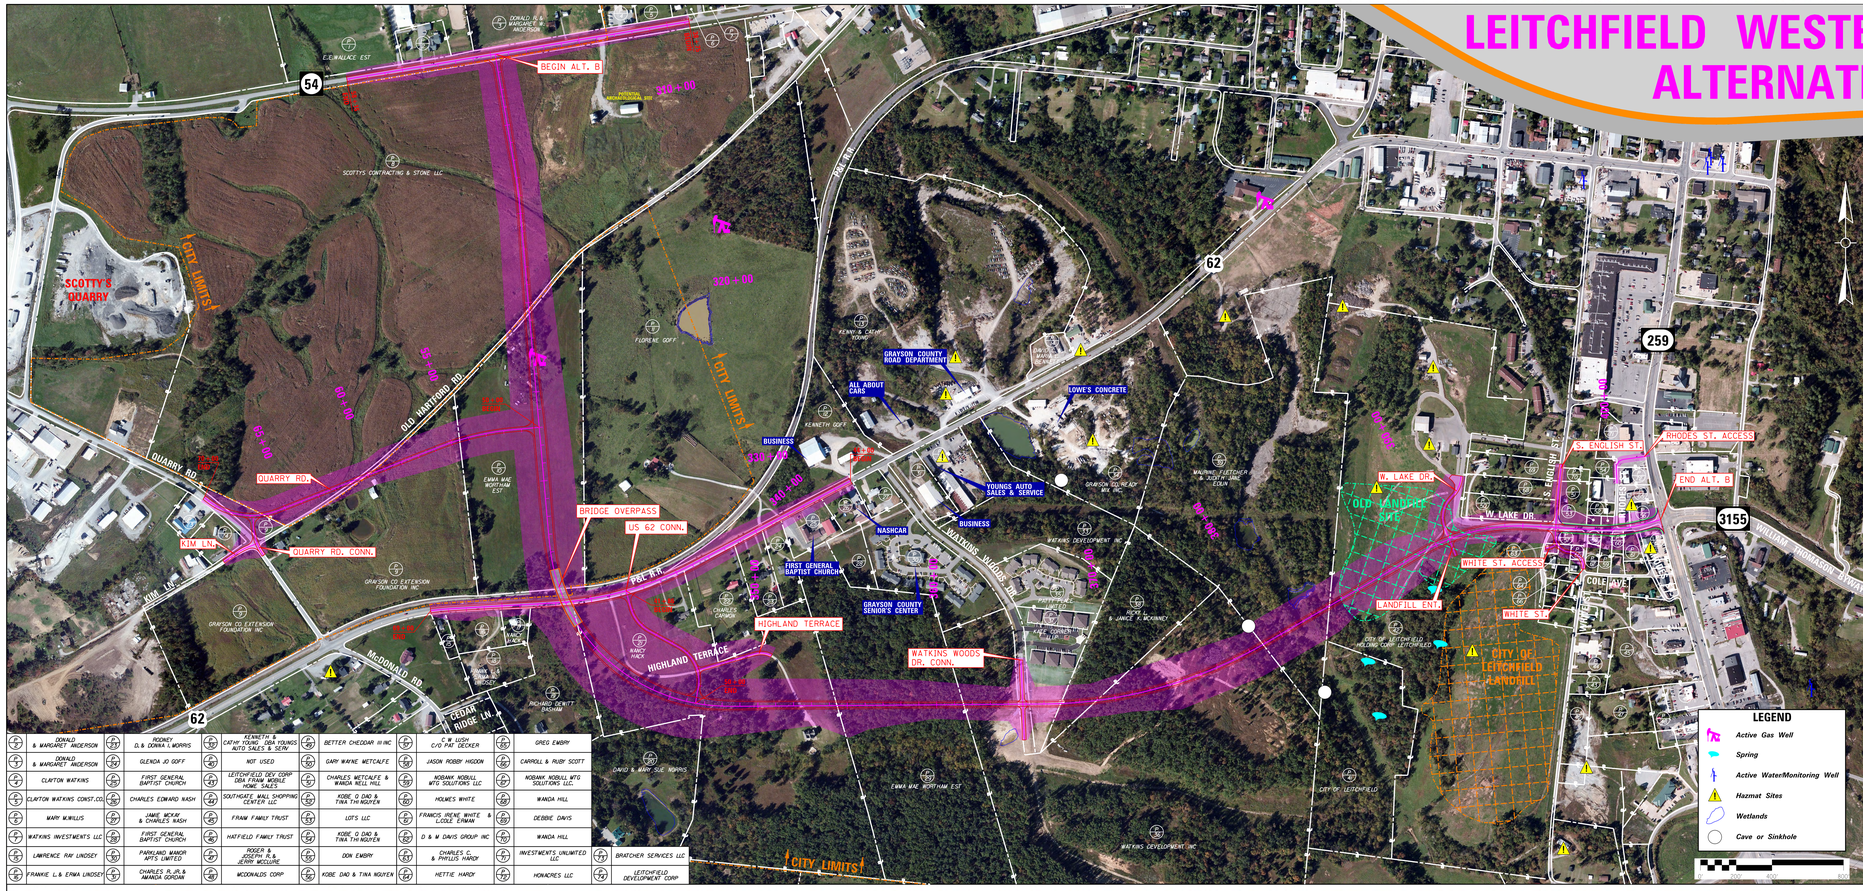

DONALD & MARGARET ANDERSON	RODNEY D. & DONNA L. MORRIS	KENNETH & CATHY YOUNG, DBA YOUNGS AUTO SALES & SERV.	BETTER CHEDDAR III INC	C W LUSH C/O PAT DECKER	GREG EMBRY
DONALD & MARGARET ANDERSON	GLENDA JO GOFF	NOT USED	GARY WAYNE WETCALFE	JASON ROBBY HIGDON	CARROLL & RUBY SCOTT
CLINTON WATKINS	FIRST GENERAL BAPTIST CHURCH	LEITCHFIELD DEV CORP DBA FRAN MOBILE HOME SALES	CHARLES WETCALFE & WANDA NELL HILL	NOBANK NOBULL WTG SOLUTIONS LLC	NOBANK NOBULL WTG SOLUTIONS LLC.
CLINTON WATKINS CONST.CO.	CHARLES EDWARD NASH	SOUTHGATE MALL SHOPPING CENTER LLC	KOBE, Q DAO & TINA TH NGUYEN	HOLMES WHITE	WANDA HILL
MARY M.WILLIS	JAMIE MCKAY & CHARLES NASH	FRAM FAMILY TRUST	LOTS LLC	FRANCIS IRENE WHITE & LOOLE ERMAN	DEBBIE DAVIS
WATKINS INVESTMENTS LLC	FIRST GENERAL BAPTIST CHURCH	HATFIELD FAMILY TRUST	KOBE Q DAO & TINA TH NGUYEN	D & W DAVIS GROUP INC	WANDA HILL
LAWRENCE RAY LINDSEY	PARKLAND MANOR APTS LIMITED	ROGER & JOSEPH R.& JERRI MCGUIRE	DON EMBRY	CHARLES C. & PHYLLIS HARDY	INVESTMENTS UNLIMITED LLC
FRANKIE L.& ERNA LINDSEY	CHARLES R.JR.& AMANDA GORDAN	MCDONALDS CORP	KOBE DAO & TINA NGUYEN	HETTIE HARDY	HOWADRES LLC
					BRATCHER SERVICES LLC
					LEITCHFIELD DEVELOPMENT CORP

LEGEND
- Active Gas Well
- Spring
- Active Water/Monitoring Well
- Hazmat Sites
- Wetlands
- Cave or Sinkhole

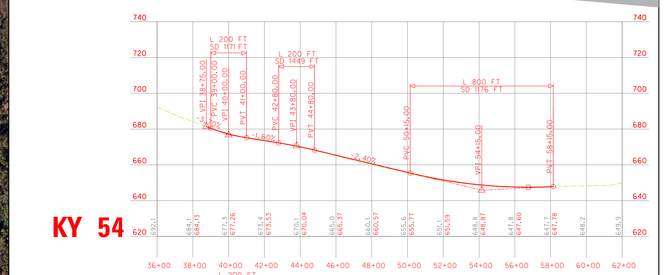

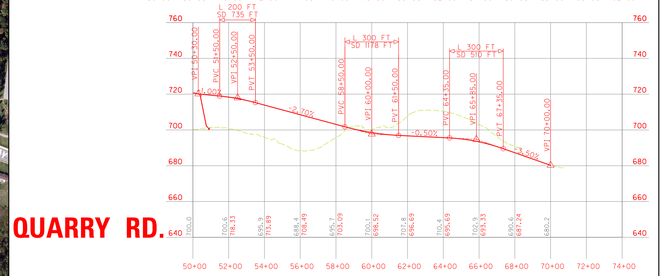

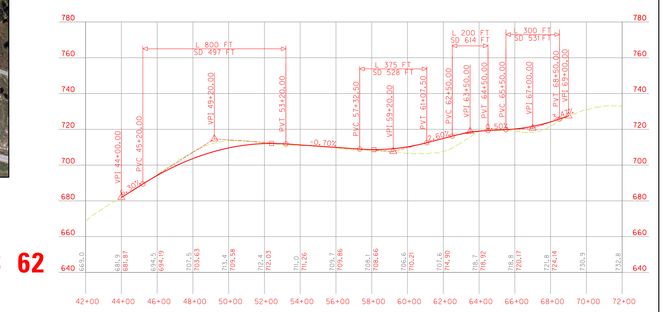

ALTERNATE B

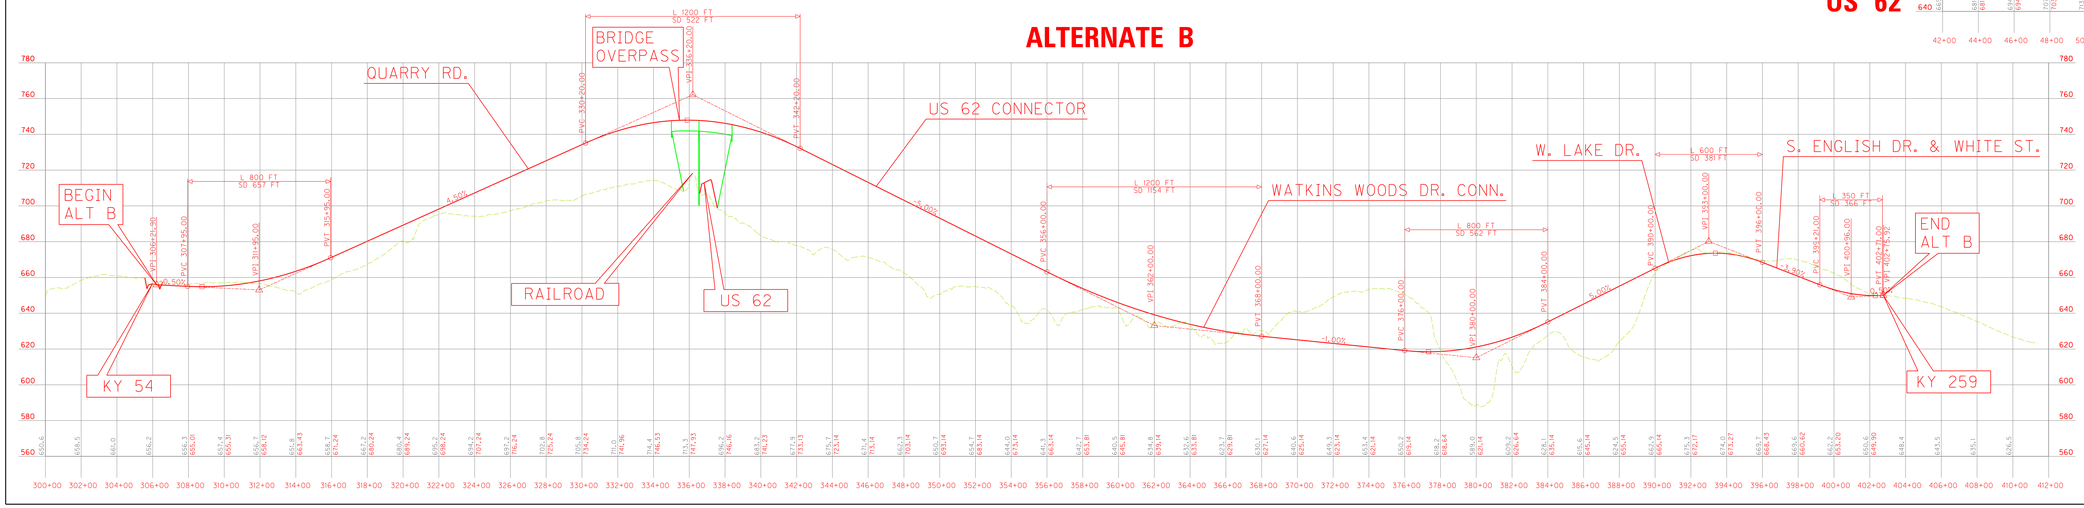

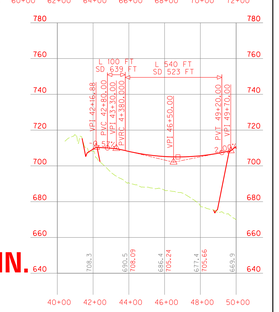

SCALE: 1"=200'

KY 355 BYPASS ALTERNATE B