KY 36
Bath County
Conceptual Design
Public Meeting
August 31, 2023

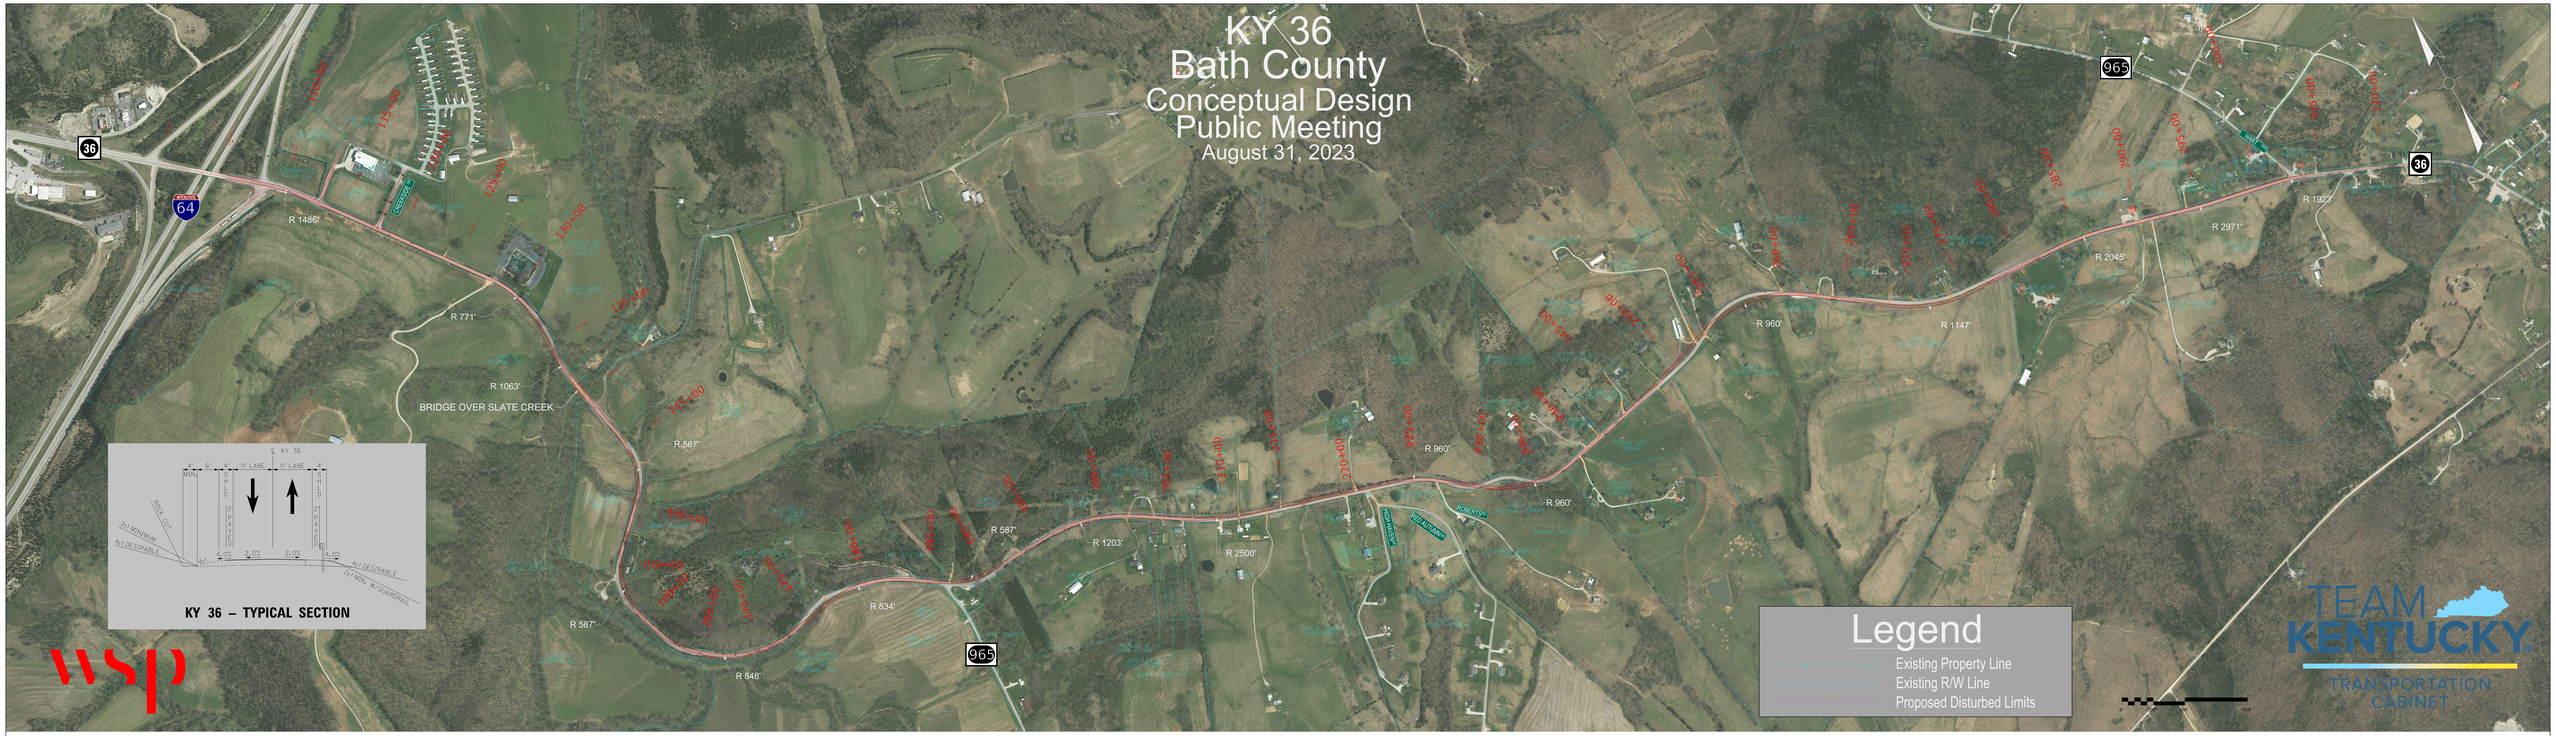

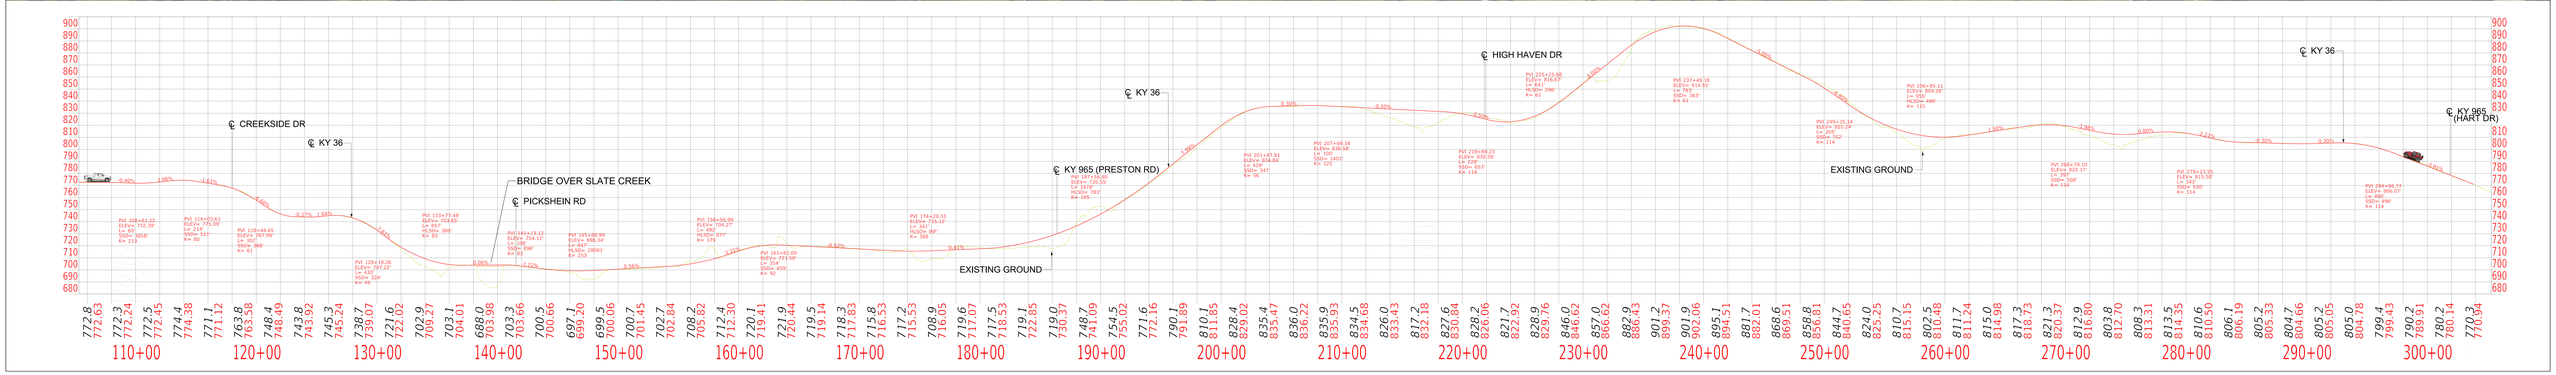

KY 965 - PRESTON ROAD
CONCEPTUAL DESIGN

ALTERNATE 1

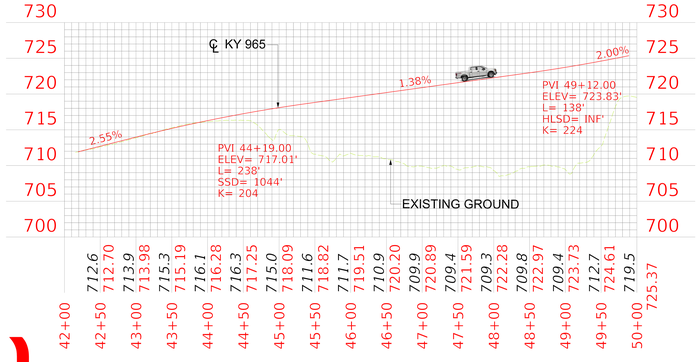

ALTERNATE 2

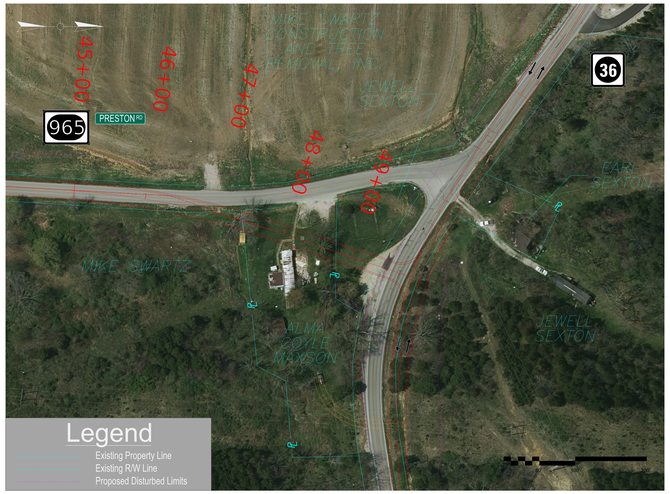

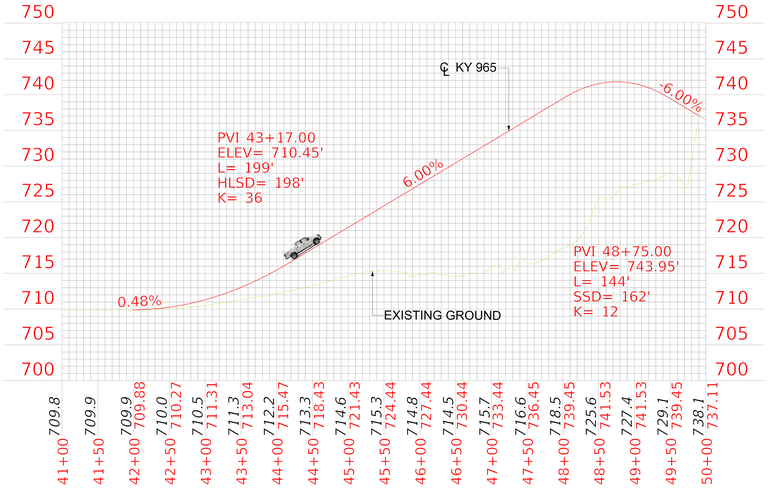

ALTERNATE 3

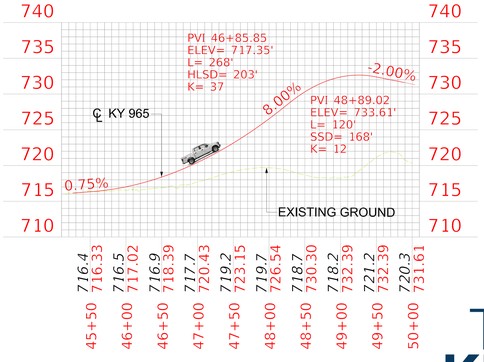

wsp

TEAM KENTUCKY
TRANSPORTATION CABINET

PICKSHEIN ROAD
CONCEPTUAL DESIGN

ALTERNATE 1

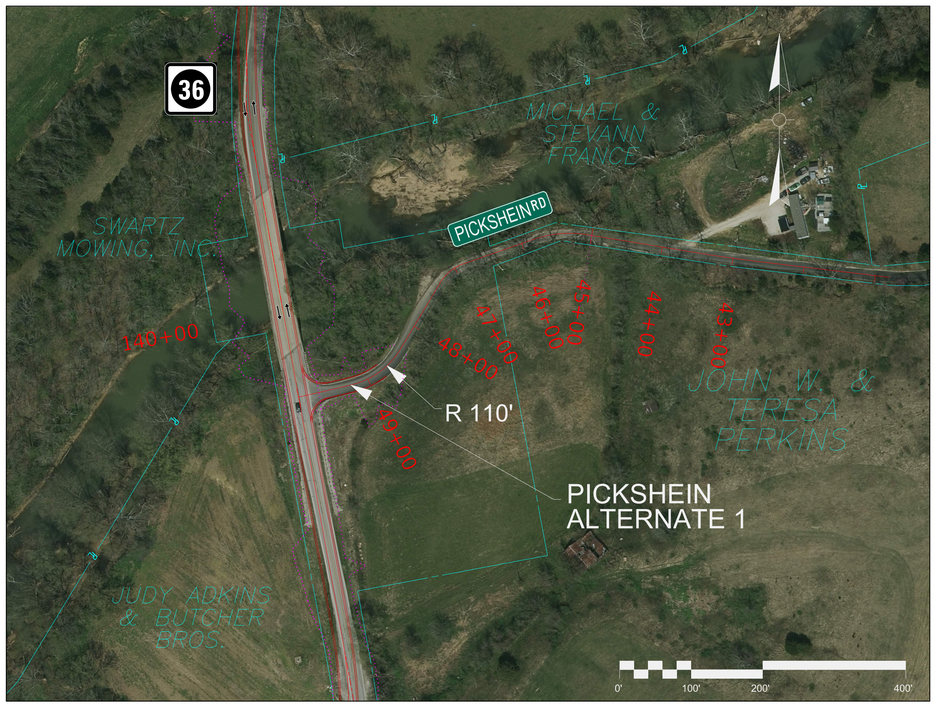

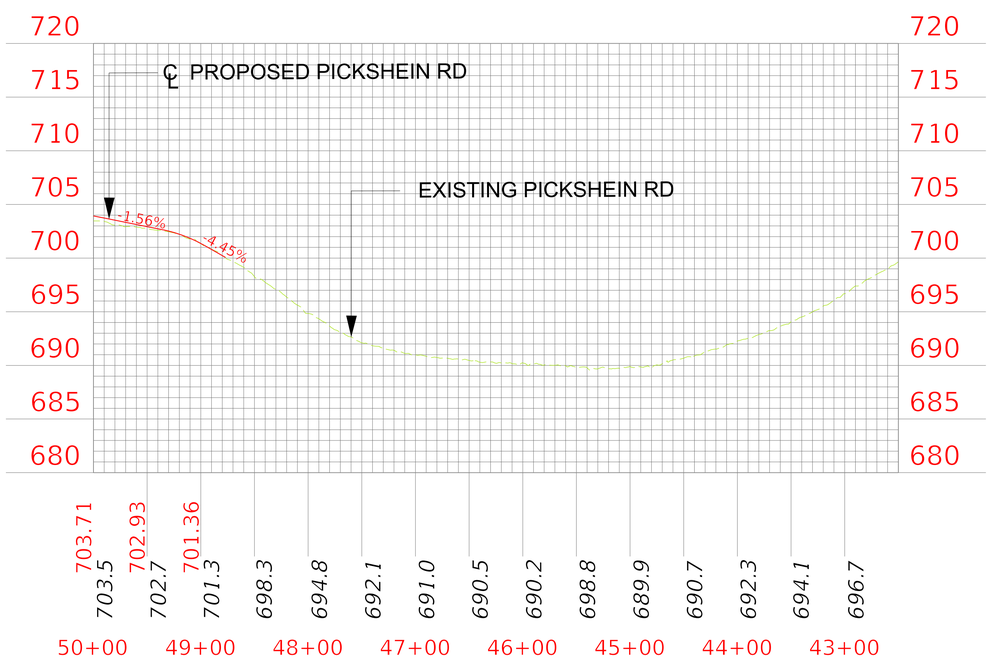

ALTERNATE 2

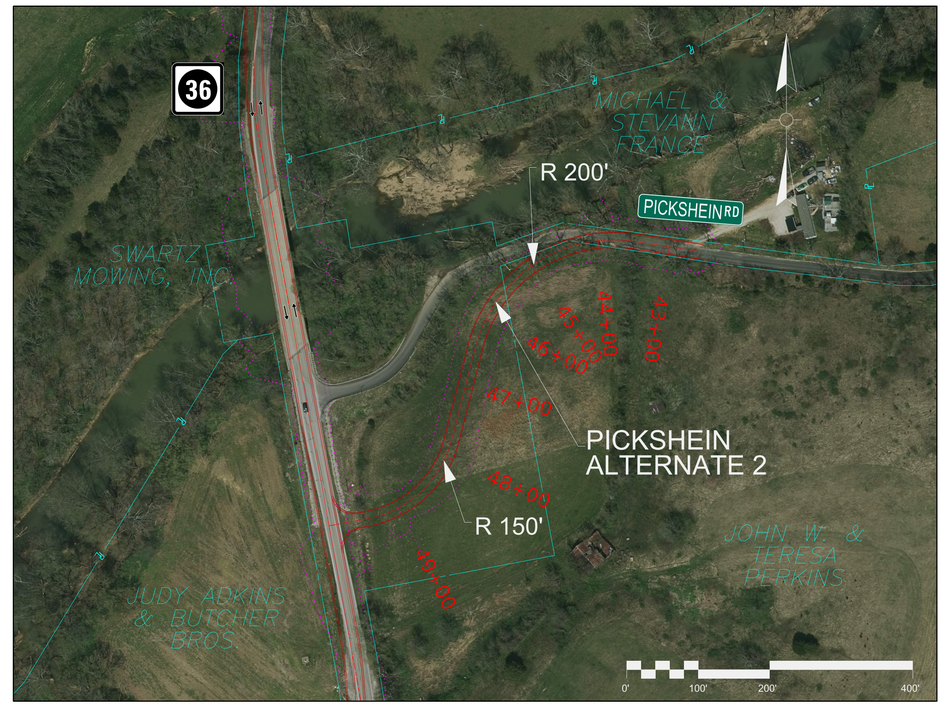

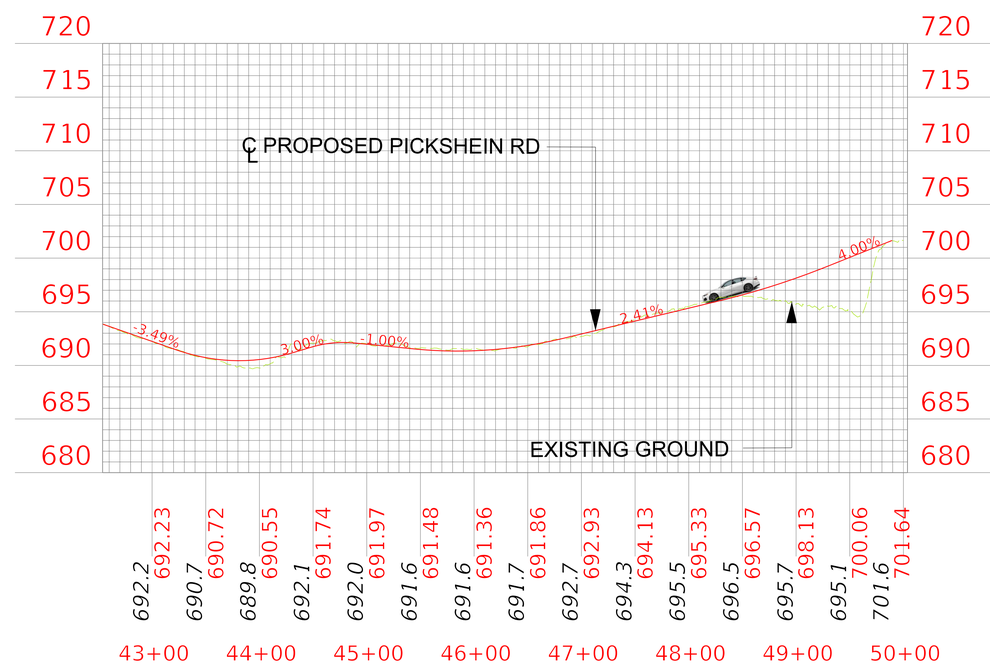

Legend

- Existing Property Line
- Existing R/W Line
- Proposed Disturbed Limits

TEAM KENTUCKY®
TRANSPORTATION CABINET