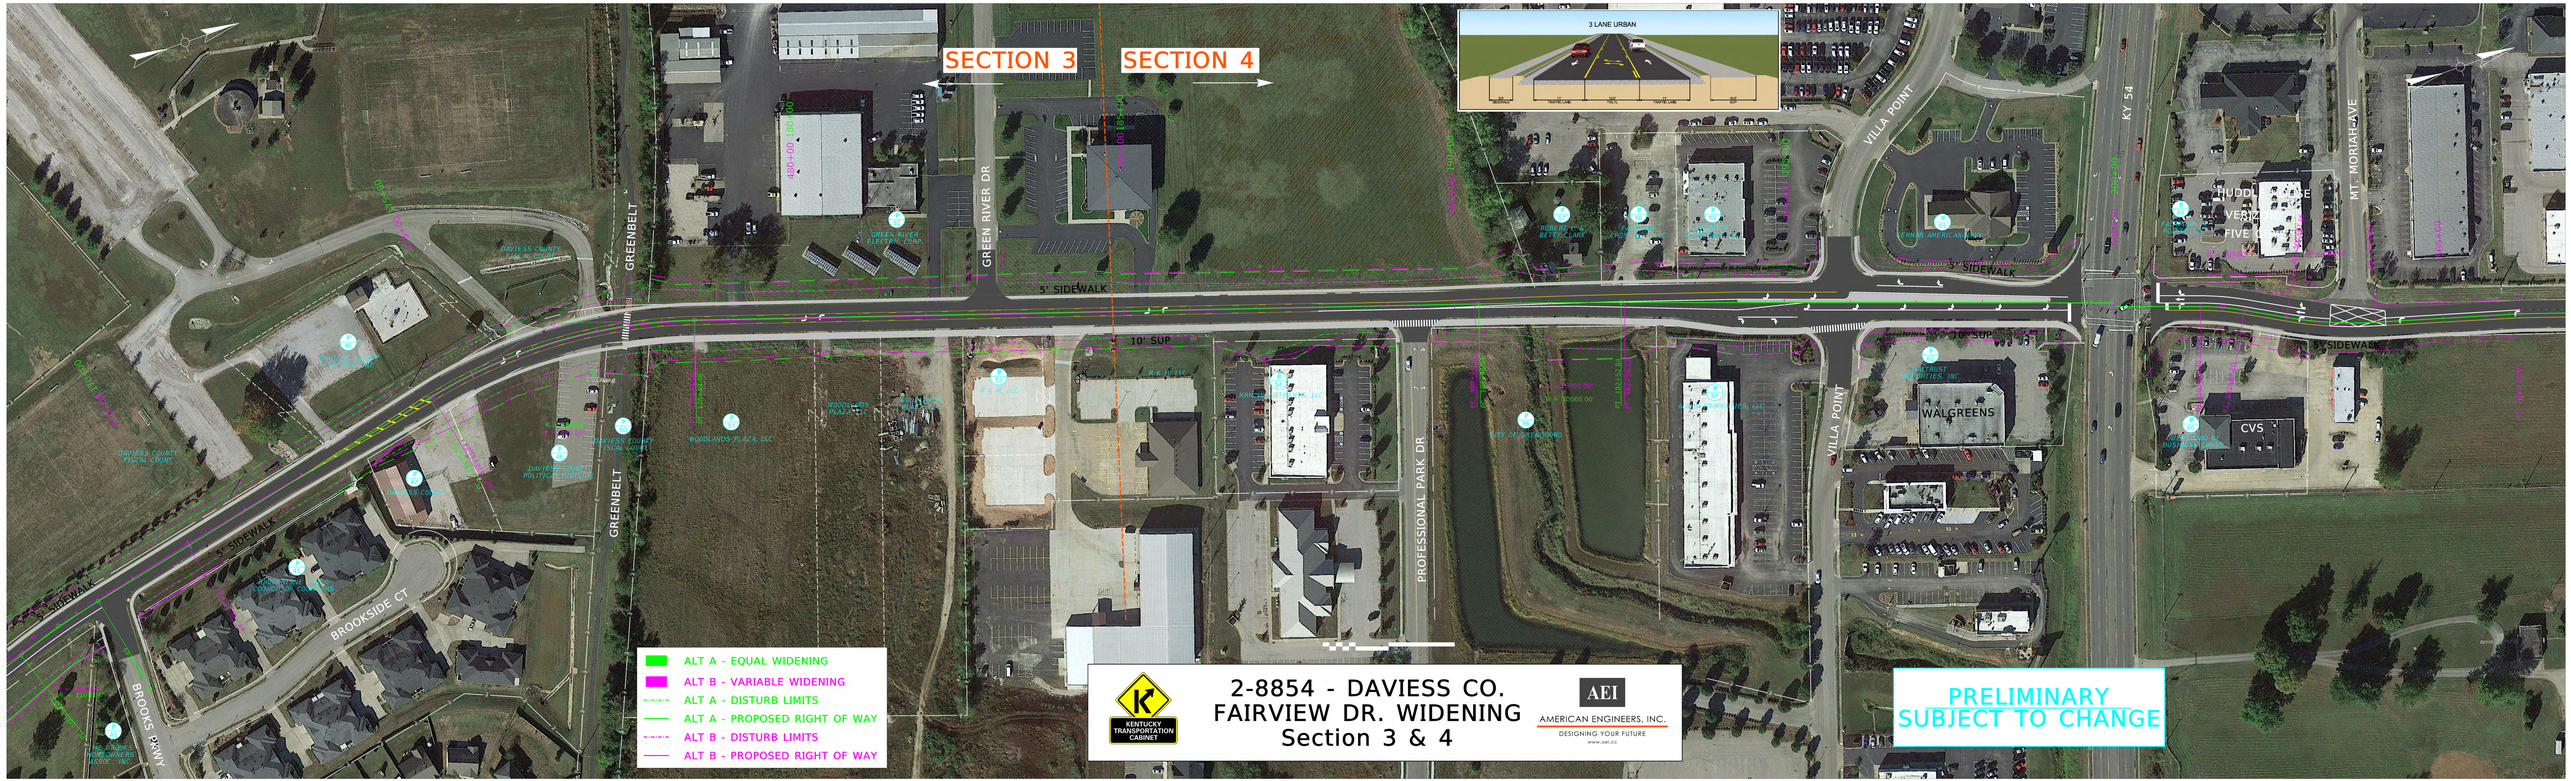
SECTION 3
SECTION 4
3 LANE URBAN
GREENBELT
GREEN RIVER DR
5' SIDEWALK
10' SUP
PROFESSIONAL PARK DR
VILLA POINT
KY 54
MT. MORIAH AVE
BROOKSIDE CT
BROOKS PKWY
WALGREENS
CVS
ALT A - EQUAL WIDENING
ALT B - VARIABLE WIDENING
ALT A - DISTURB LIMITS
ALT A - PROPOSED RIGHT OF WAY
ALT B - DISTURB LIMITS
ALT B - PROPOSED RIGHT OF WAY
KENTUCKY TRANSPORTATION CABINET
2-8854 - DAVIESS CO.
FAIRVIEW DR. WIDENING
Section 3 & 4
AEI
AMERICAN ENGINEERS, INC.
DESIGNING YOUR FUTURE
PRELIMINARY
SUBJECT TO CHANGE