KY 245
BULLITT COUNTY
ITEM NO. 5-8509.00
MAY 2012

LEGEND
CONSTRUCTION LIMITS
PROPOSED RIGHT-OF-WAY
TEMPORARY EASEMENT

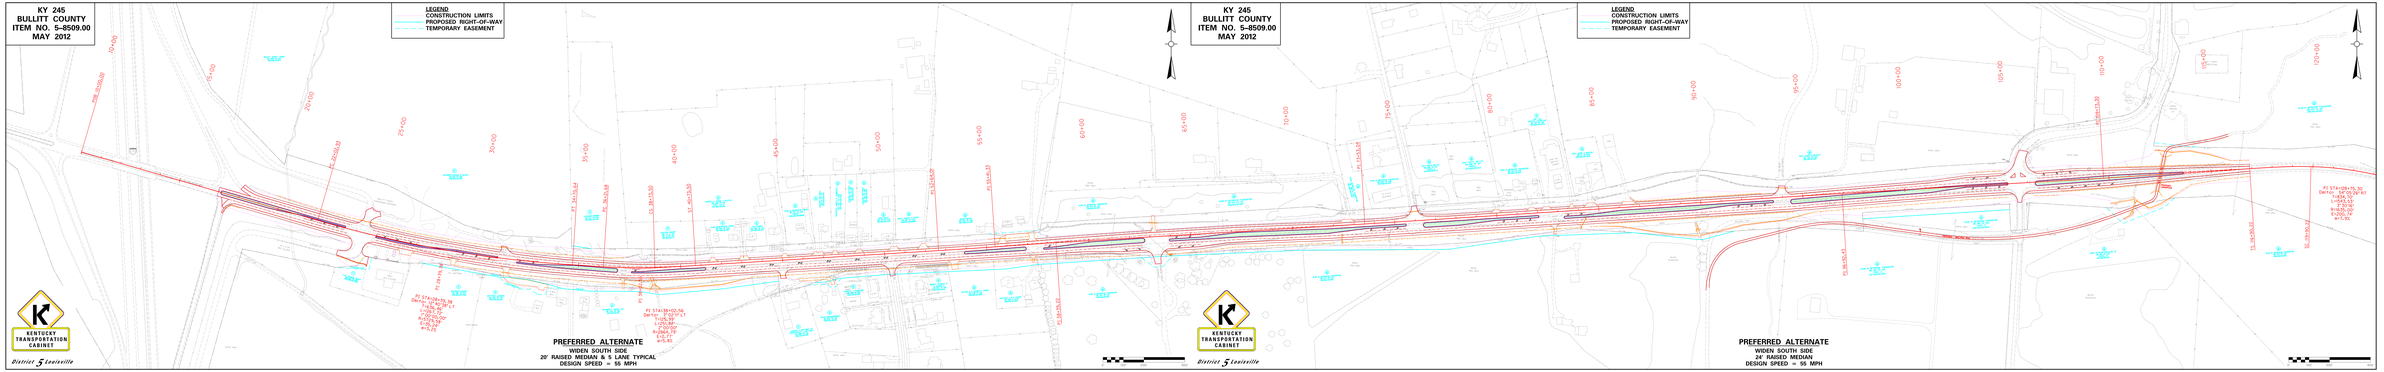

KY 245
BULLITT COUNTY
ITEM NO. 5-8509.00
MAY 2012

LEGEND
CONSTRUCTION LIMITS
PROPOSED RIGHT-OF-WAY
TEMPORARY EASEMENT