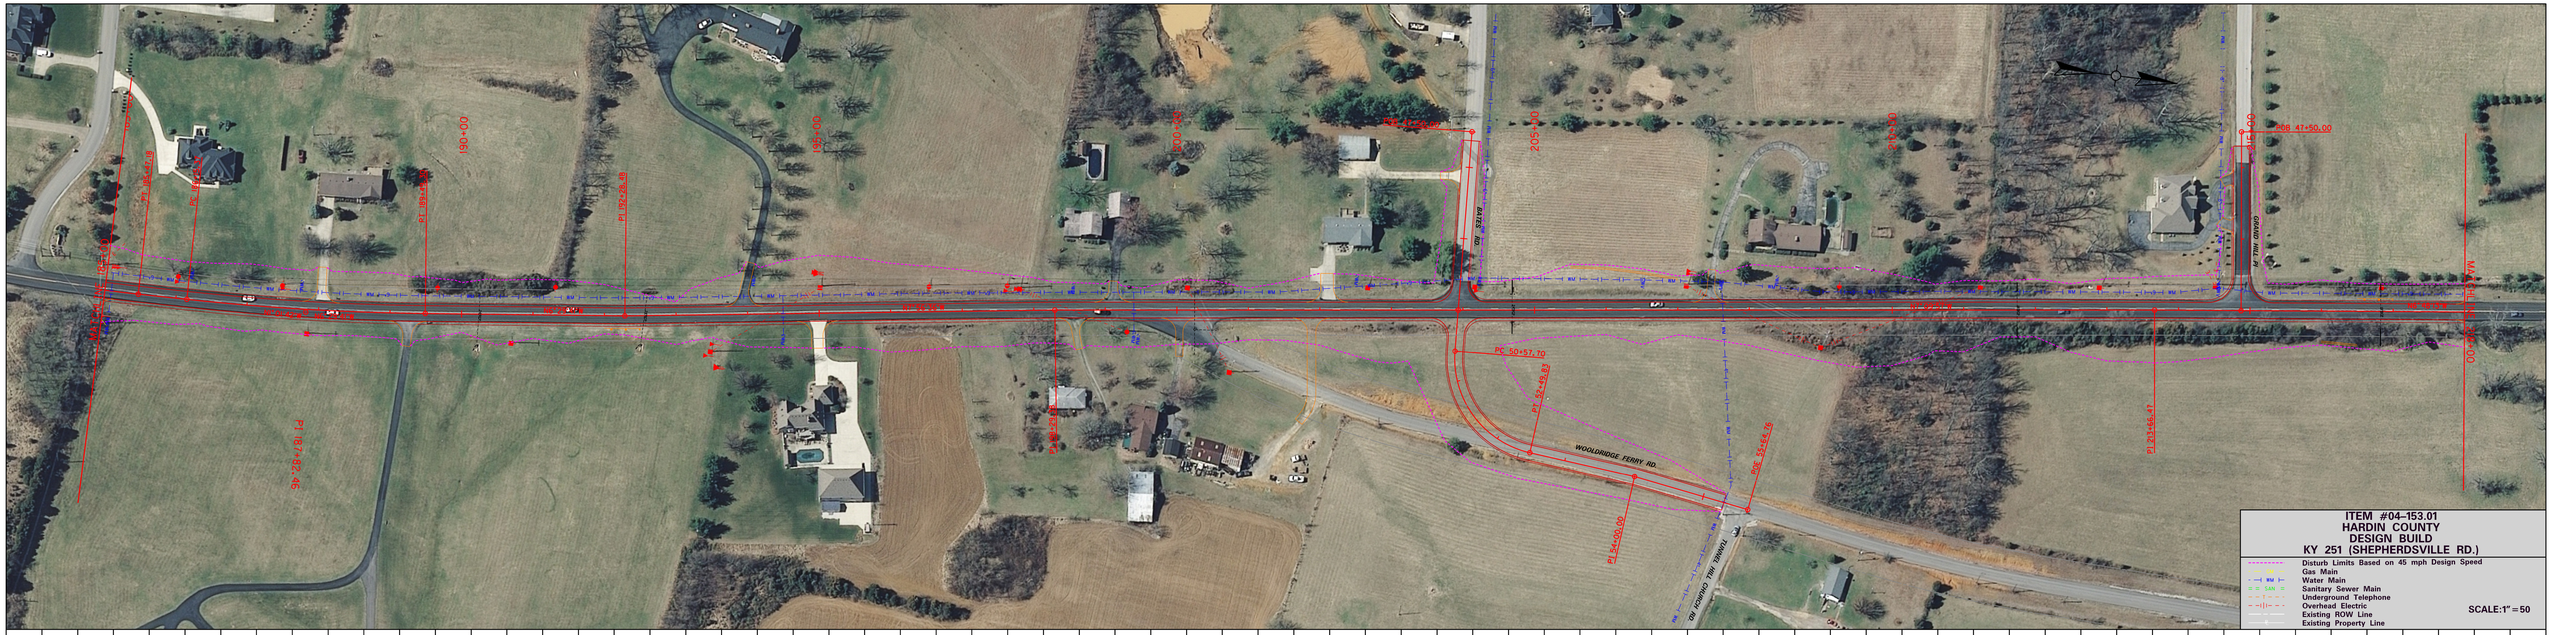

ITEM #04-153.01
HARDIN COUNTY
DESIGN BUILD
KY 251 (SHEPHERDSVILLE RD.)

- Disturb Limits Based on 45 mph Design Speed
- Gas Main
- Water Main
- Sanitary Sewer Main
- Underground Telephone
- Overhead Electric
- Existing ROW Line
- Existing Property Line
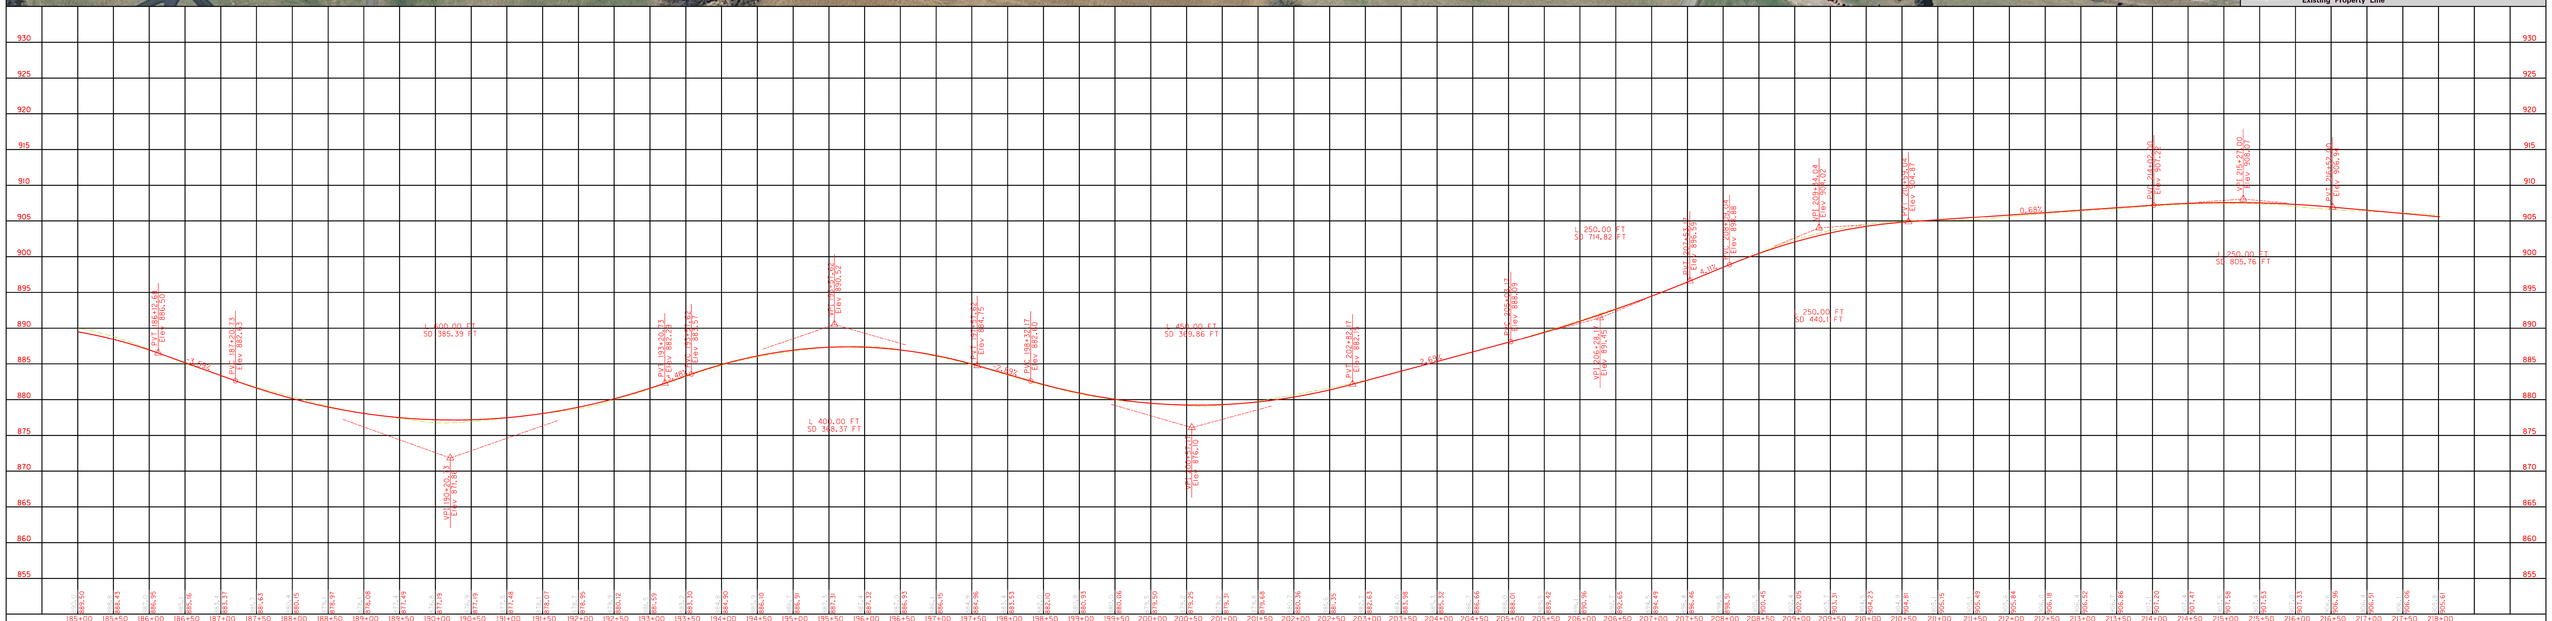
SCALE:1" = 50